- PROPOSED DRAWINGS

© COPYRIGHT



DO NOT SCALE FROM THIS DRAWING, USE FIGURED DIMENSIONS IN ALL CASES.
VERIFY DIMENSIONS ON SITE AND REPORT ANY DISCREPANCIES TO THE ARCHITECTS IMMEDIATELY.
THIS DRAWING IS TO BE READ IN CONJUNCTION WITH THE ARCHITECTS SPECIFICATION.
THIS DRAWING IS COPYRIGHT AND MAY ONLY BE REPRODUCED WITH THE ARCHITECTS PERMISSION.

LEGEND:-

- SITE BOUNDARY
- EXISTING BUILDINGS HIGHLIGHTED THUS
- TYPICAL 1 BED APT
- ASSISTED 1 BED APT
- CIRCULATION & SERVICE AREAS
- COMMUNITY FACILITY
- PRIVATE BALCONY
- BOX HEDGING / LAWN / GRASS AREAS
- SEDUM ROOF
- E-CAR CHARGING STATIONS
- SHEFFIELD BIKE STANDS
- MOBILITY SCOOTER STATION
- 750 x 1200mm CLEAR AREA
- 1200 x 1200mm CLEAR AREA
- 1800 x 1800mm CLEAR AREA
- 1500mm Ø TURNING CIRCLE
- EXISTING TREES TO BE REMOVED
- EXISTING TREES TO BE RETAINED
- PROPOSED NEW TREES
- INDICATES STRUCTURES TO BE DEMOLISHED
- VEHICULAR ENTRACNE
- PEDESTRAIN ENTRANCE

SITE AREA (RED)	3,561 m²	0.3561 Ha

PLANNING DRAWINGS

No.	Revisions	Date

CANTRELL & CROWLEY
ARCHITECTS & INTERIOR DESIGNERS
Priory, Stillorgan Road, Blackrock, Co. Dublin
Tel : 01-2832055 Fax : 01-2889467 Email : mail@cantrellcrowley.com

Client: FOLD IRELAND
PHOENIX INDUSTRIAL ESTATE, NAVAN RD, ASHTOWN, D15

Project: SHELTERED HOUSING UNITS FOR SENIOR CITIZENS@
MILLWOOD COURT, WOODBINE RD, DUBLIN 5


Drawing title: PROPOSED SITE PLAN

Scale: AS SHOWN
Date: MARCH 2021

Drawing no.: 1911 P 001
Revision:

Drawn: MARTIN DOYLE
Checked: RAY GRADY

©

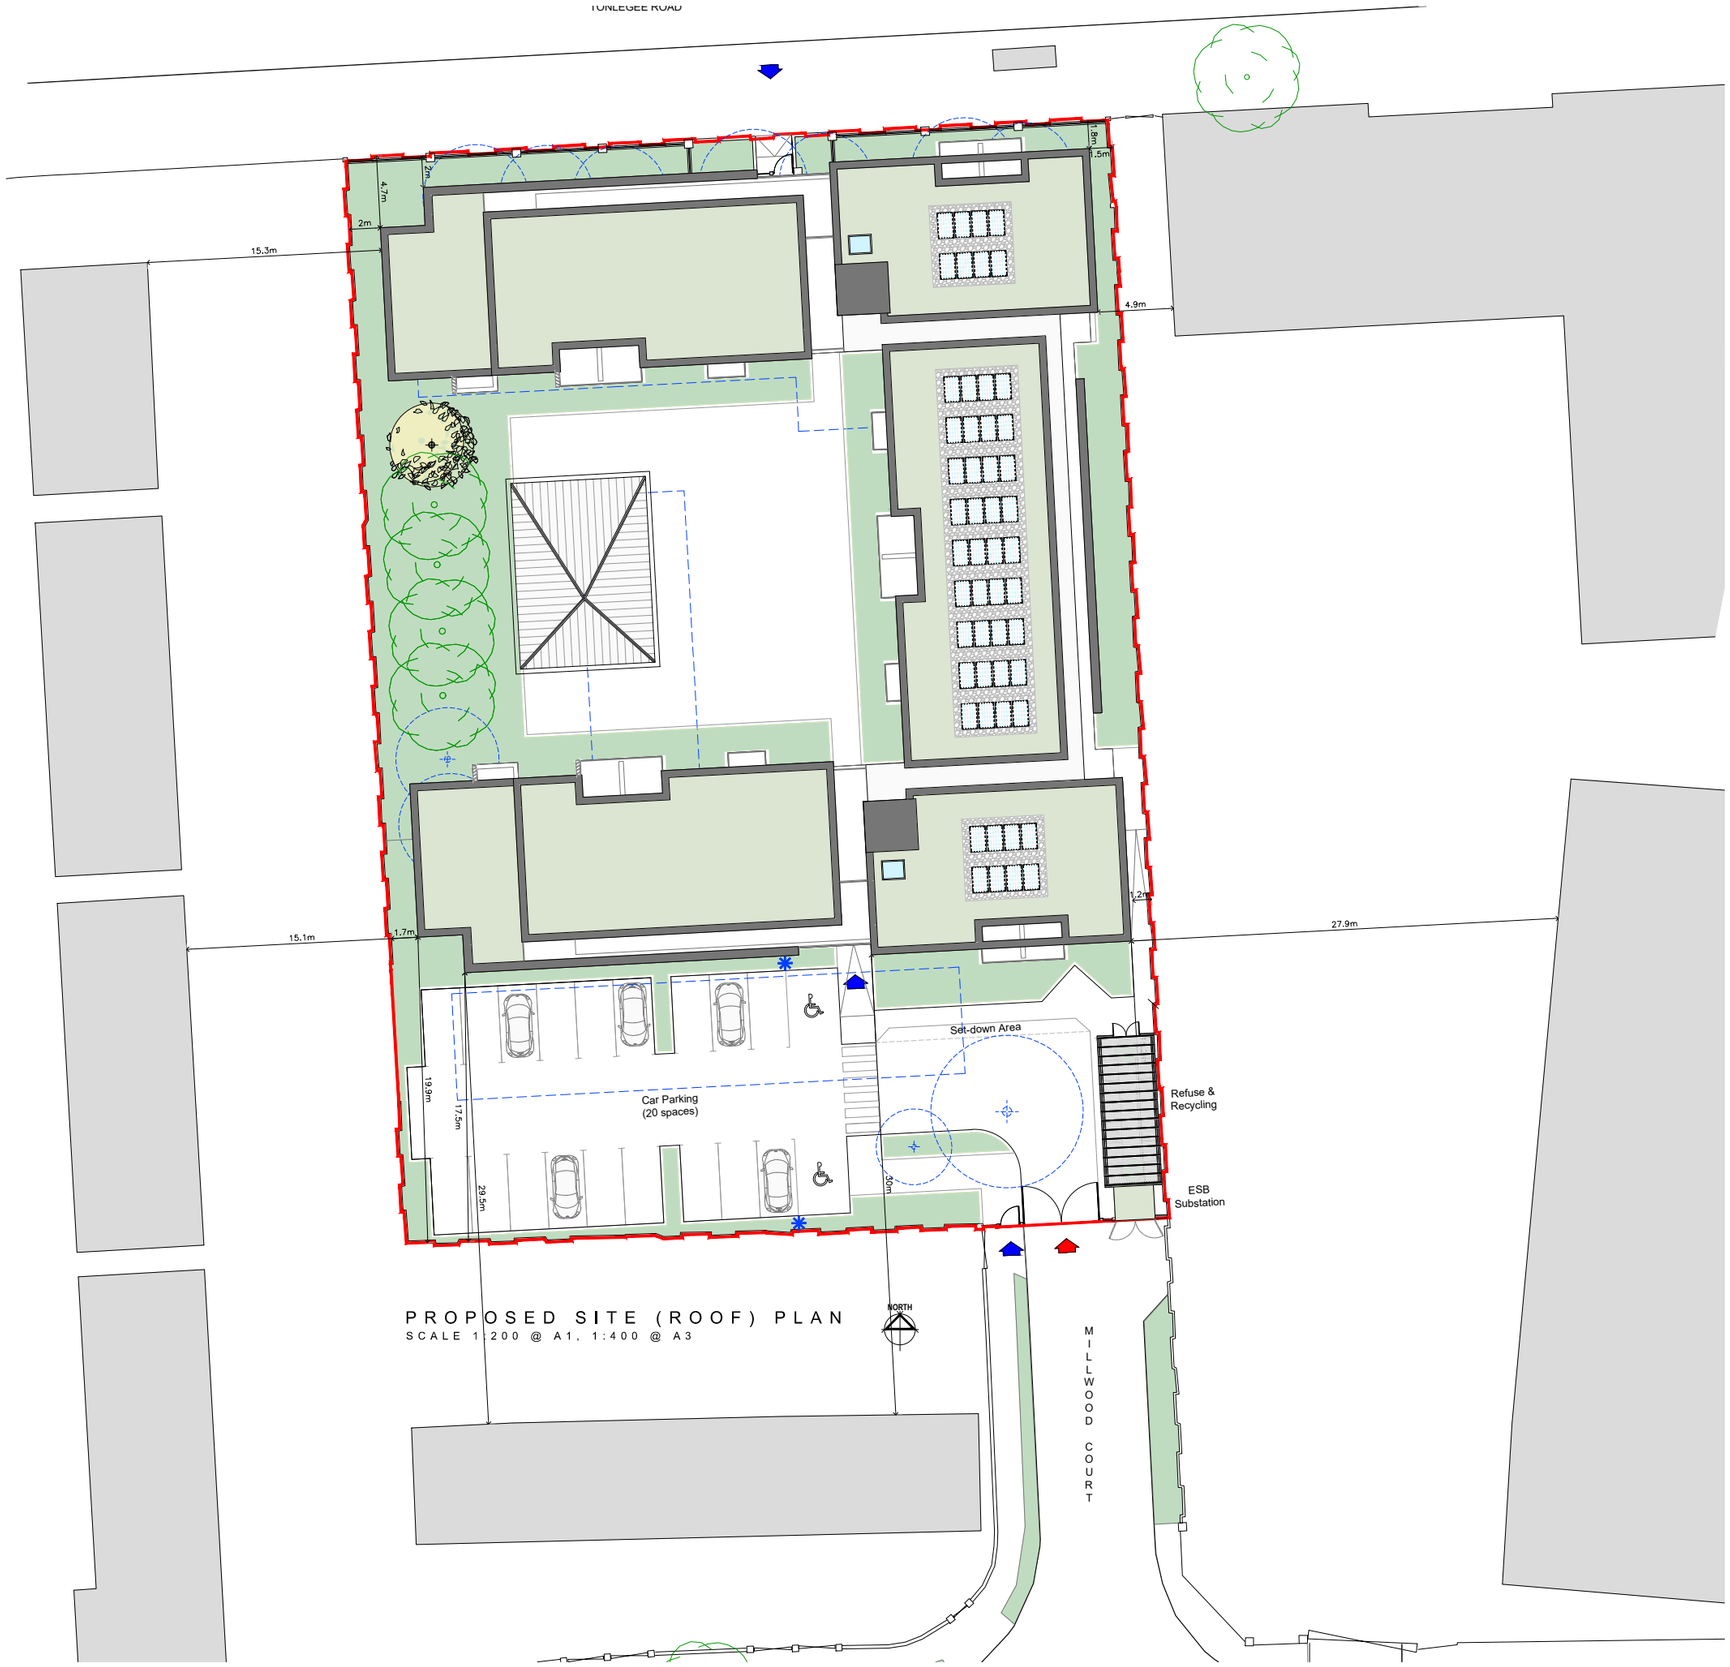

PROPOSED SITE (ROOF) PLAN

SCALE 1:200 @ A1, 1:400 @ A3

DO NOT SCALE FROM THIS DRAWING, USE FIGURED DIMENSIONS IN ALL CASES.
VERIFY DIMENSIONS ON SITE AND REPORT ANY DISCREPANCIES TO THE ARCHITECTS IMMEDIATELY.
THIS DRAWING IS TO BE READ IN CONJUNCTION WITH THE ARCHITECTS SPECIFICATION.
THIS DRAWING IS COPYRIGHT AND MAY ONLY BE REPRODUCED WITH THE ARCHITECTS PERMISSION.

LEGEND:-

- SITE BOUNDARY
- EXISTING BUILDINGS HIGHLIGHTED THUS
- TYPICAL 1 BED APT
- ASSISTED 1 BED APT
- CIRCULATION & SERVICE AREAS
- COMMUNITY FACILITY
- PRIVATE BALCONY
- BOX HEDGING / LAWN / GRASS AREAS
- SEDUM ROOF
- E-CAR CHARGING STATIONS
- SHEFFIELD BIKE STANDS
- MOBILITY SCOOTER STATION
- 750 x 1200mm CLEAR AREA
- 1200 x 1200mm CLEAR AREA
- 1800 x 1800mm CLEAR AREA
- 1500mm Ø TURNING CIRCLE
- EXISTING TREES TO BE REMOVED
- EXISTING TREES TO BE RETAINED
- PROPOSED NEW TREES
- INDICATES STRUCTURES TO BE DEMOLISHED
- VEHICULAR ENTRACNE
- PEDESTRAIN ENTRANCE

SITE AREA (RED)	3,561 m²	0.3561 Ha

PLANNING DRAWINGS

No.	Revisions	Date

CANTRELL & CROWLEY
ARCHITECTS & INTERIOR DESIGNERS
Priory, Stillorgan Road, Blackrock, Co. Dublin
Tel : 01-2832055 Fax : 01-2889467 Email : mail@cantrellcrowley.com

Client
FOLD IRELAND
PHOENIX INDUSTRIAL ESTATE, NAVAN RD, ASHTOWN, D15

Project
SHELTERED HOUSING UNITS FOR SENIOR CITIZENS@
MILLWOOD COURT, WOODBINE RD, DUBLIN 5

Drawing title
PROPOSED SITE (ROOF) PLAN


Scale AS SHOWN
Date MARCH 2021

Drawing no. 1911 P 002
Revision

Drawn MARTIN DOYLE
Checked RAY GRADY

©


DO NOT SCALE FROM THIS DRAWING, USE FIGURED DIMENSIONS IN ALL CASES.
VERIFY DIMENSIONS ON SITE AND REPORT ANY DISCREPANCIES TO THE ARCHITECTS IMMEDIATELY.
THIS DRAWING IS TO BE READ IN CONJUNCTION WITH THE ARCHITECTS SPECIFICATION.
THIS DRAWING IS COPYRIGHT AND MAY ONLY BE REPRODUCED WITH THE ARCHITECTS PERMISSION.

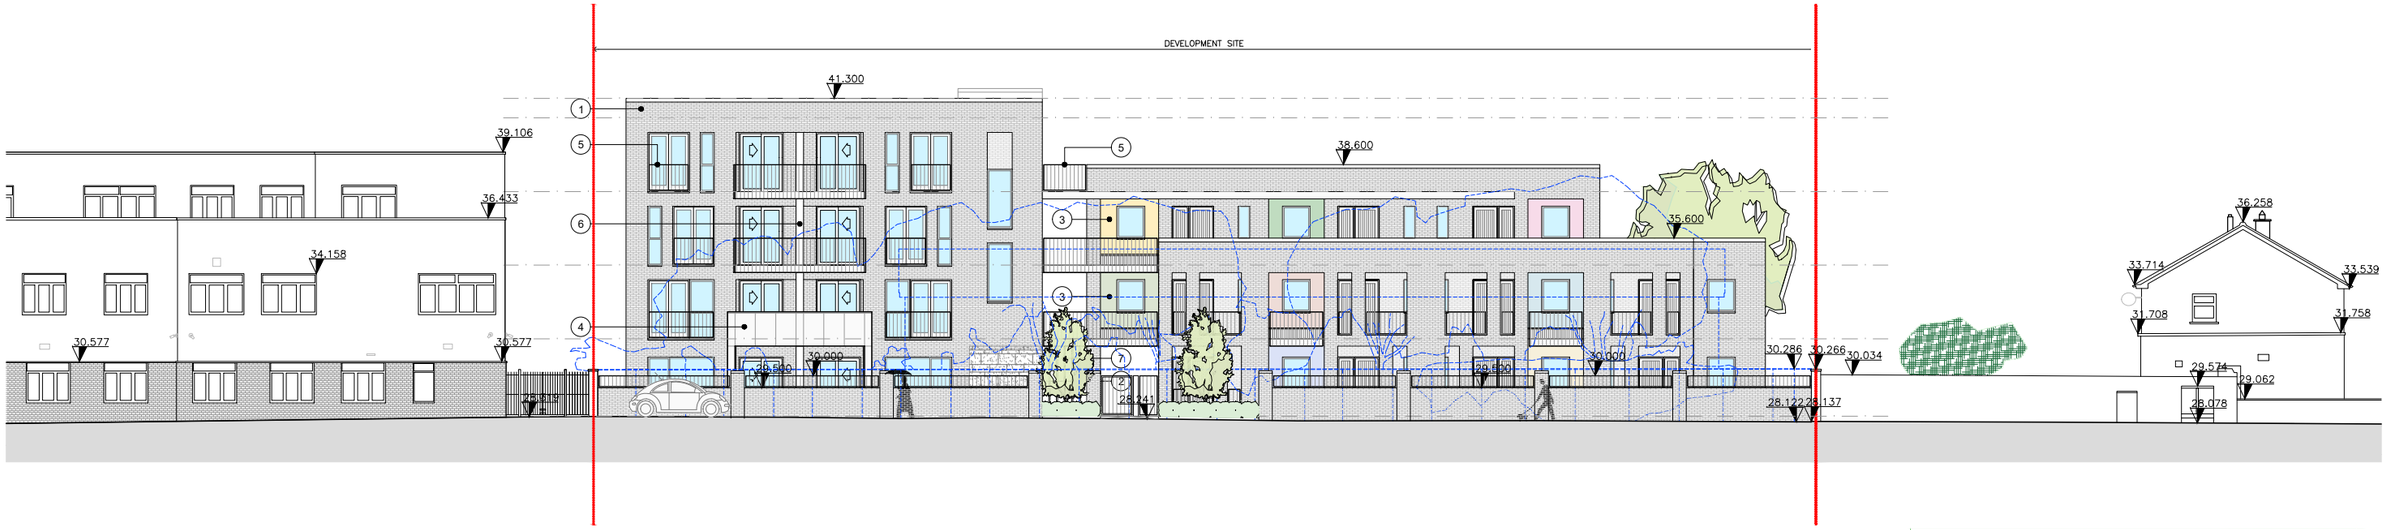

PROPOSED CONTIGUOUS ELEVATION 1-1 TONLEGEE ROAD (NORTH ELEVATION)
SCALE 1:125 @ A1, 1:250 @ A3



PROPOSED CONTIGUOUS ELEVATION 2-2 WOODBINE ROAD (SOUTH ELEVATION)
SCALE 1:125 @ A1, 1:250 @ A3

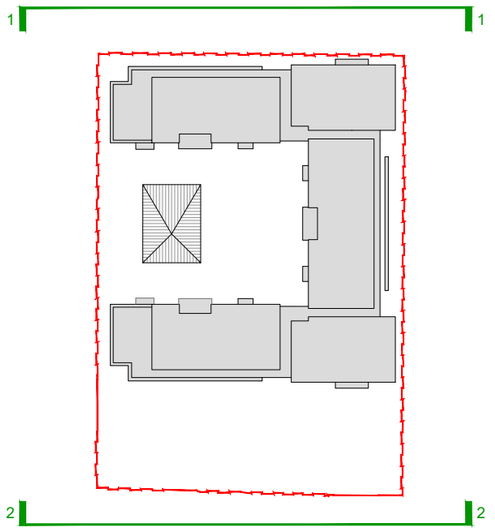

KEY PLAN

NORTH

ELEVATION LEGEND:-

1. SELECTED BRICK
2. SELECTED STONE CLADDING
3. SELECTED RENDER FINISH (COLOUR TBC)
4. ZINC / PRESSED METAL CLADDING
5. POWDER COATED MILD STEEL BALUSTRADE
6. CONCRETE PRIVACY SCREENS
7. TREATED TIMBER
8. TREATED TIMBER LOUVERS (BALCONY PRIVACY SCREEN)

- ALL EXTERNAL WINDOWS & DOORS - SELECTED DOUBLE GLAZED ALUMINIUM FRAME & ALUMINIUM PANEL OPENING SECTIONS (EXCEPT FRONT DOORS IN TIMBER)

SITE AREA (RED)	3,561 m²	0.3561 Ha

PLANNING DRAWINGS

No. Revisions Date

CANTRELL & CROWLEY
ARCHITECTS & INTERIOR DESIGNERS
Priory, Stillorgan Road, Blackrock, Co. Dublin
Tel : 01-2832055 Fax : 01-2889467 Email : mail@cantrellcrowley.com

Client
FOLD IRELAND
PHOENIX INDUSTRIAL ESTATE, NAVAN RD, ASHTOWN, D15

Project
SHELTERED HOUSING UNITS FOR SENIOR CITIZENS@
MILLWOOD COURT, WOODBINE RD, DUBLIN 5

Drawing title
PROPOSED CONTIGUOUS ELEVATIONS


Scale AS SHOWN
Date MARCH 2021

Drawing no. 1911 P 020
Revision

Drawn MARTIN DOYLE
Checked RAY GRADY

©

DO NOT SCALE FROM THIS DRAWING, USE FIGURED DIMENSIONS IN ALL CASES.
VERIFY DIMENSIONS ON SITE AND REPORT ANY DISCREPANCIES TO THE ARCHITECTS IMMEDIATELY.
THIS DRAWING IS TO BE READ IN CONJUNCTION WITH THE ARCHITECTS SPECIFICATION.
THIS DRAWING IS COPYRIGHT AND MAY ONLY BE REPRODUCED WITH THE ARCHITECTS PERMISSION.

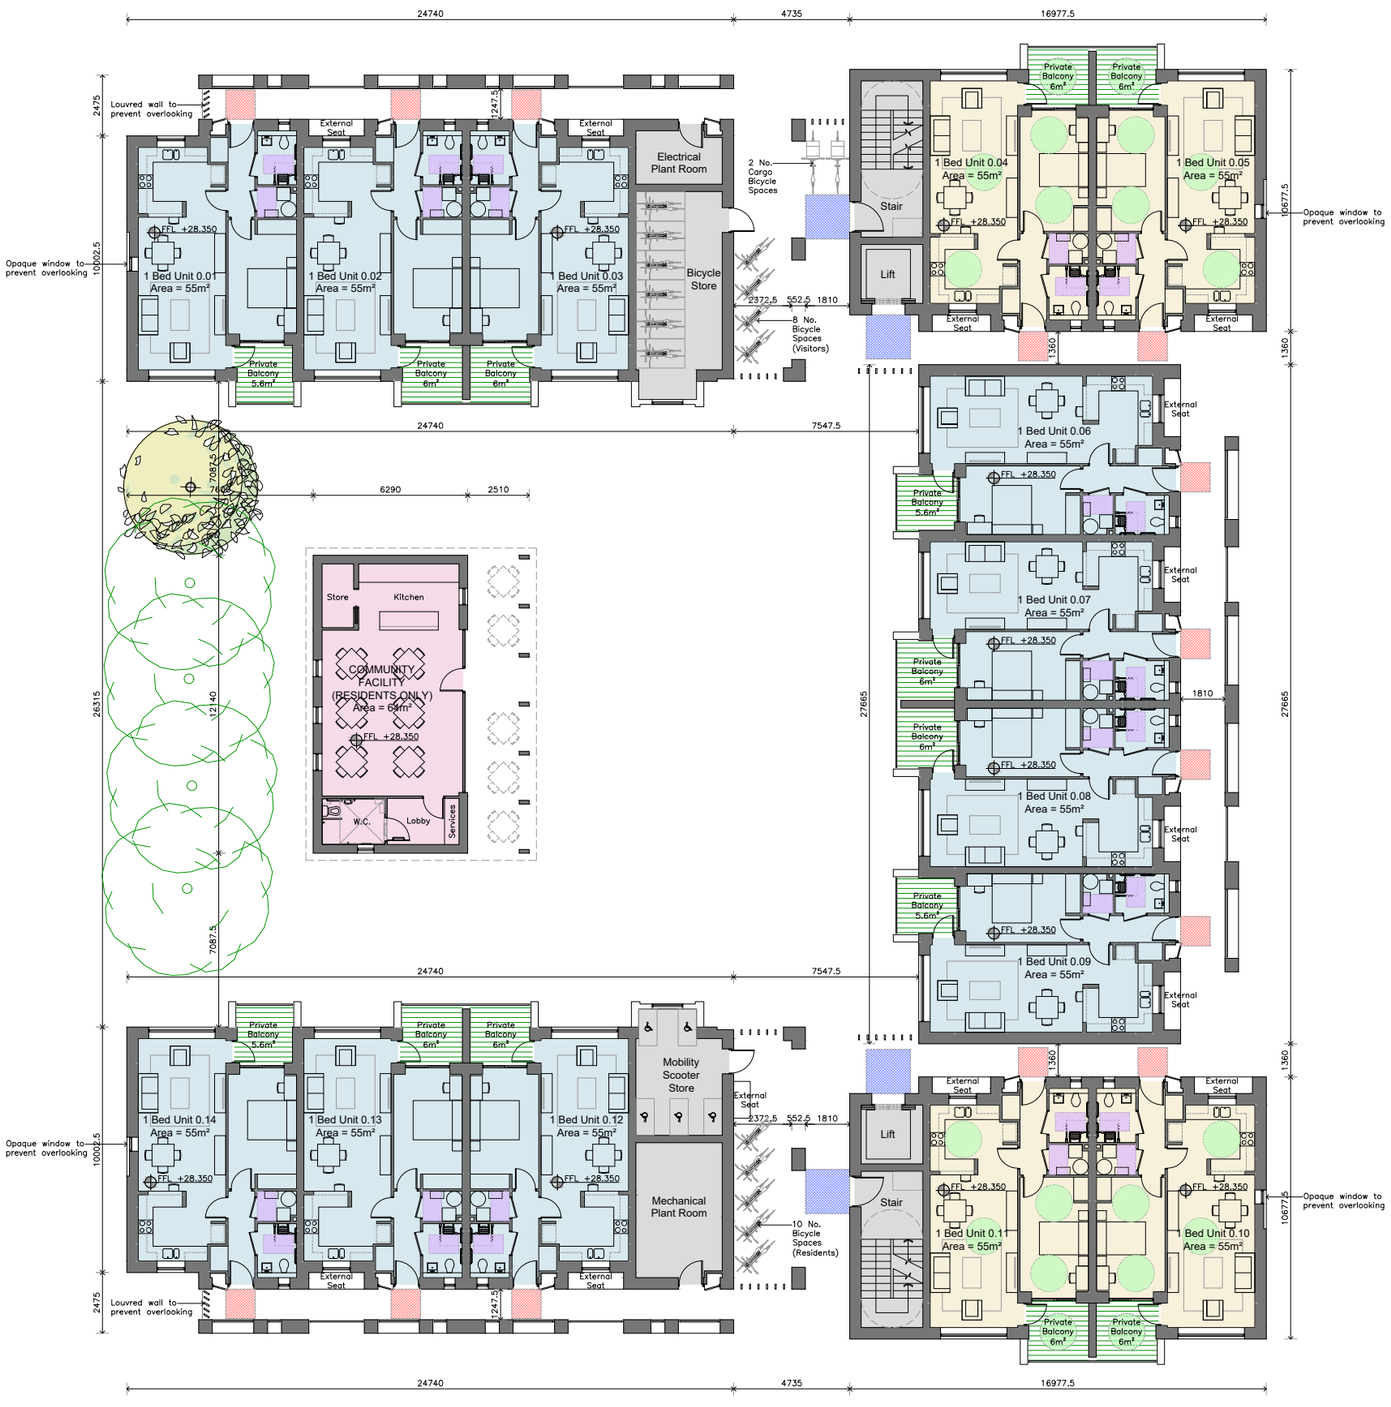

L0 - PROPOSED GROUND FLOOR PLAN

SCALE 1:125 @ A1, 1:250 @ A3

NORTH

LEGEND:-

- SITE BOUNDARY
- EXISTING BUILDINGS HIGHLIGHTED THUS
- TYPICAL 1 BED APT
- ASSISTED 1 BED APT
- CIRCULATION & SERVICE AREAS
- COMMUNITY FACILITY
- PRIVATE BALCONY
- BOX HEDGING / LAWN / GRASS AREAS
- SEDUM ROOF
- E-CAR CHARGING STATIONS
- SHEFFIELD BIKE STANDS
- MOBILITY SCOOTER STATION
- 750 x 1200mm CLEAR AREA
- 1200 x 1200mm CLEAR AREA
- 1800 x 1800mm CLEAR AREA
- 1500mm Ø TURNING CIRCLE
- EXISTING TREES TO BE REMOVED
- EXISTING TREES TO BE RETAINED
- PROPOSED NEW TREES
- INDICATES STRUCTURES TO BE DEMOLISHED
- VEHICULAR ENTRACNE
- PEDESTRAIN ENTRANCE

SITE AREA (RED)	3,561 m²	0.3561 Ha

PLANNING DRAWINGS

No. Revisions Date

CANTRELL & CROWLEY
ARCHITECTS & INTERIOR DESIGNERS
Priory, Stillorgan Road, Blackrock, Co. Dublin
Tel : 01-2832055 Fax : 01-2889467 Email : mail@cantrellcrowley.com

Client: FOLD IRELAND
PHOENIX INDUSTRIAL ESTATE, NAVAN RD, ASHTOWN, D15

Project: SHELTERED HOUSING UNITS FOR SENIOR CITIZENS@
MILLWOOD COURT, WOODBINE RD, DUBLIN 5

Drawing title: PROPOSED GROUND FLOOR PLAN


Scale: AS SHOWN
Date: MARCH 2021

Drawing no.: 1911 P 100
Revision:

Drawn: MARTIN DOYLE
Checked: RAY GRADY

©

DO NOT SCALE FROM THIS DRAWING, USE FIGURED DIMENSIONS IN ALL CASES.
VERIFY DIMENSIONS ON SITE AND REPORT ANY DISCREPANCIES TO THE ARCHITECTS IMMEDIATELY.
THIS DRAWING IS TO BE READ IN CONJUNCTION WITH THE ARCHITECTS SPECIFICATION.
THIS DRAWING IS COPYRIGHT AND MAY ONLY BE REPRODUCED WITH THE ARCHITECTS PERMISSION.

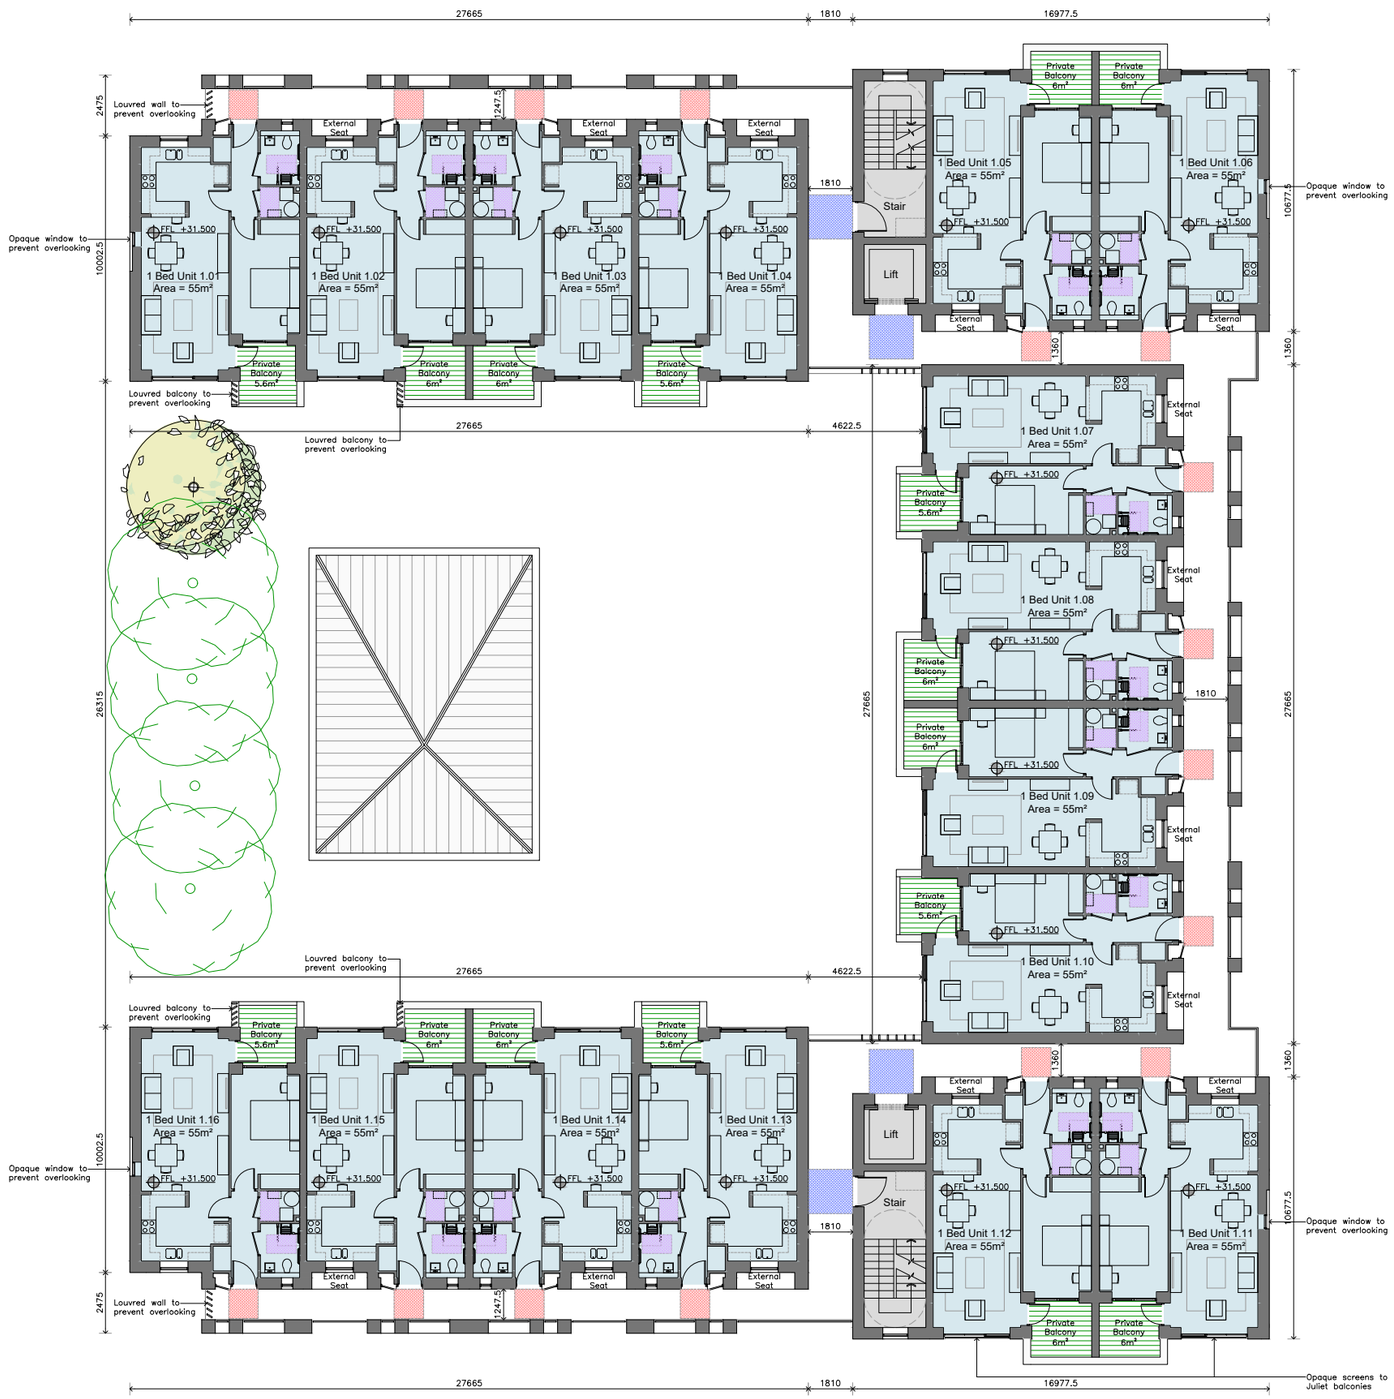

L1 - PROPOSED FIRST FLOOR PLAN

SCALE 1:125 @ A1, 1:250 @ A3

NORTH

LEGEND:-

- SITE BOUNDARY
- EXISTING BUILDINGS HIGHLIGHTED THUS
- TYPICAL 1 BED APT
- ASSISTED 1 BED APT
- CIRCULATION & SERVICE AREAS
- COMMUNITY FACILITY
- PRIVATE BALCONY
- BOX HEDGING / LAWN / GRASS AREAS
- SEDUM ROOF
- E-CAR CHARGING STATIONS
- SHEFFIELD BIKE STANDS
- MOBILITY SCOOTER STATION
- 750 x 1200mm CLEAR AREA
- 1200 x 1200mm CLEAR AREA
- 1800 x 1800mm CLEAR AREA
- 1500mm Ø TURNING CIRCLE
- EXISTING TREES TO BE REMOVED
- EXISTING TREES TO BE RETAINED
- PROPOSED NEW TREES
- INDICATES STRUCTURES TO BE DEMOLISHED
- VEHICULAR ENTRACNE
- PEDESTRAIN ENTRANCE

SITE AREA (RED)	3,561 m²	0.3561 Ha

PLANNING DRAWINGS

No. Revisions Date

CANTRELL & CROWLEY
ARCHITECTS & INTERIOR DESIGNERS
Priory, Stillorgan Road, Blackrock, Co. Dublin
Tel : 01-2832055 Fax : 01-2889467 Email : mail@cantrellcrowley.com

Client: FOLD IRELAND
PHOENIX INDUSTRIAL ESTATE, NAVAN RD, ASHTOWN, D15

Project: SHELTERED HOUSING UNITS FOR SENIOR CITIZENS@
MILLWOOD COURT, WOODBINE RD, DUBLIN 5


Drawing title: PROPOSED FIRST FLOOR PLAN

Drawing no.: 1911 P 101 Revision:

Scale: AS SHOWN
Date: MARCH 2021
Drawn: MARTIN DOYLE
Checked: RAY GRADY

©

DO NOT SCALE FROM THIS DRAWING, USE FIGURED DIMENSIONS IN ALL CASES.
VERIFY DIMENSIONS ON SITE AND REPORT ANY DISCREPANCIES TO THE ARCHITECTS IMMEDIATELY.
THIS DRAWING IS TO BE READ IN CONJUNCTION WITH THE ARCHITECTS SPECIFICATION.
THIS DRAWING IS COPYRIGHT AND MAY ONLY BE REPRODUCED WITH THE ARCHITECTS PERMISSION.

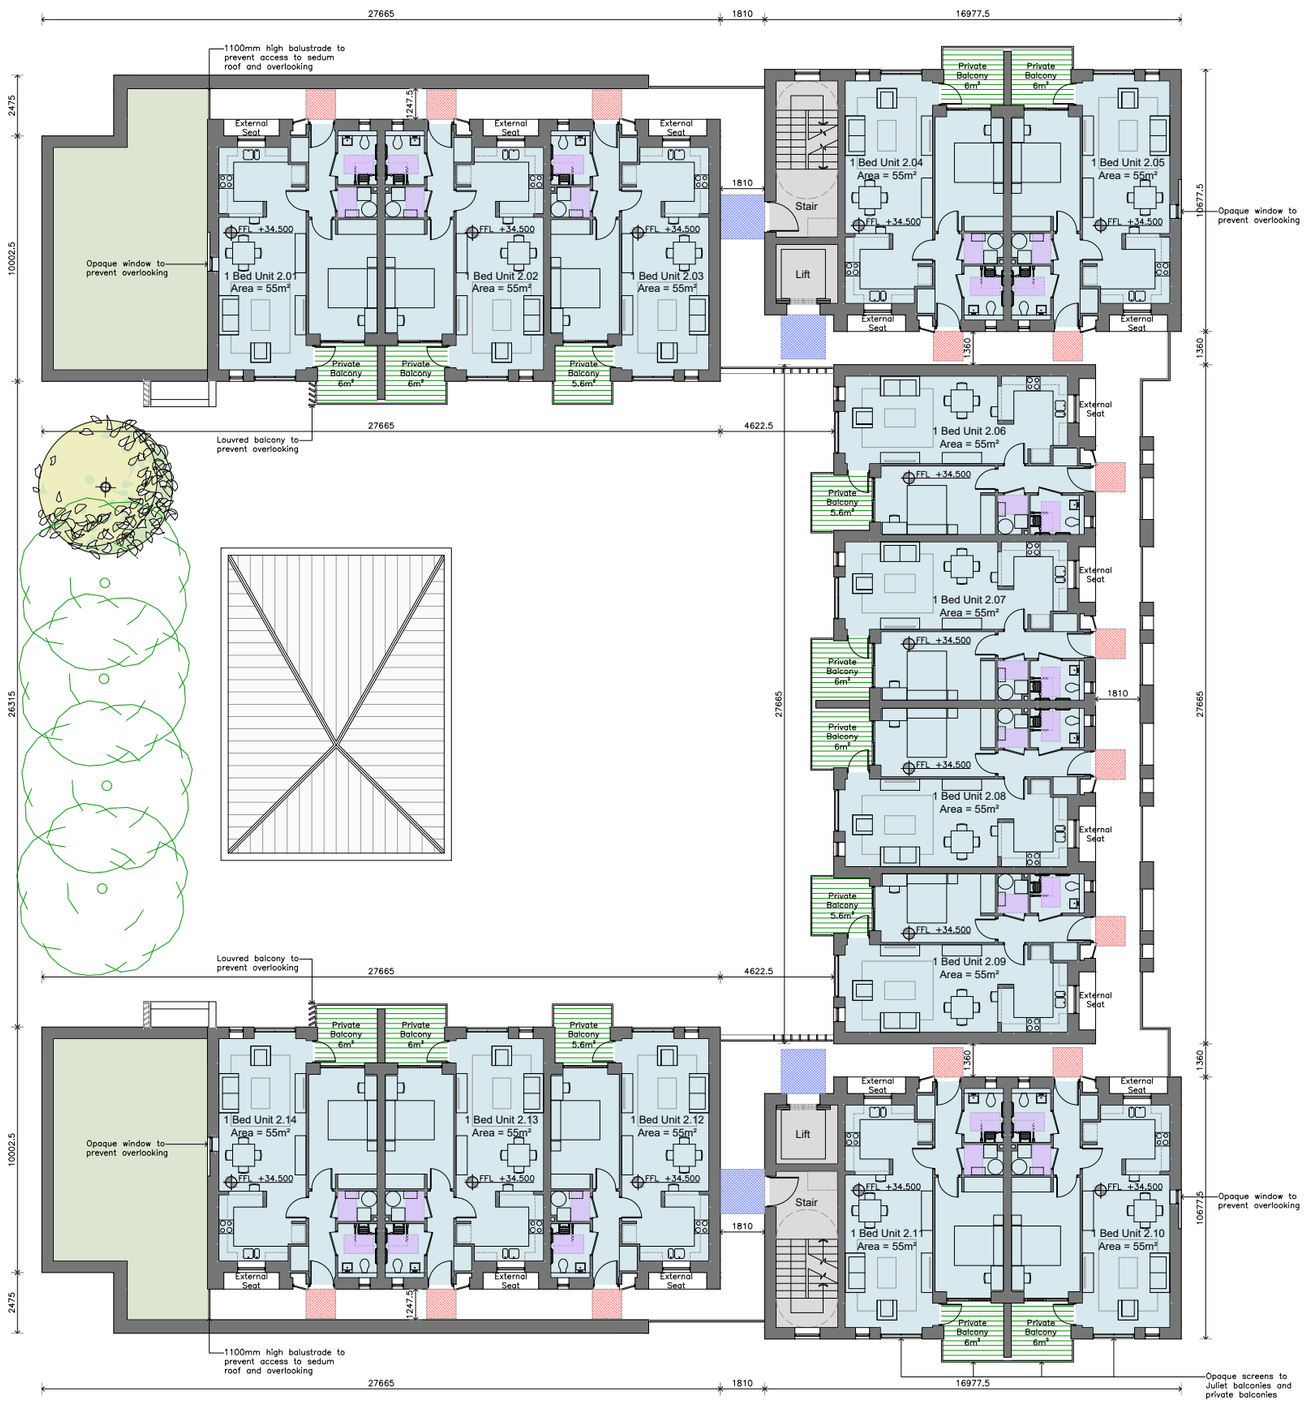

L2 - PROPOSED SECOND FLOOR PLAN

SCALE 1:125 @ A1, 1:250 @ A3

NORTH

LEGEND:-

- SITE BOUNDARY
- EXISTING BUILDINGS HIGHLIGHTED THUS
- TYPICAL 1 BED APT
- ASSISTED 1 BED APT
- CIRCULATION & SERVICE AREAS
- COMMUNITY FACILITY
- PRIVATE BALCONY
- BOX HEDGING / LAWN / GRASS AREAS
- SEDUM ROOF
- E-CAR CHARGING STATIONS
- SHEFFIELD BIKE STANDS
- MOBILITY SCOOTER STATION
- 750 x 1200mm CLEAR AREA
- 1200 x 1200mm CLEAR AREA
- 1800 x 1800mm CLEAR AREA
- 1500mm Ø TURNING CIRCLE
- EXISTING TREES TO BE REMOVED
- EXISTING TREES TO BE RETAINED
- PROPOSED NEW TREES
- INDICATES STRUCTURES TO BE DEMOLISHED
- VEHICULAR ENTRACNE
- PEDESTRAIN ENTRANCE

SITE AREA (RED)	3,561 m²	0.3561 Ha

PLANNING DRAWINGS

No. Revisions Date

CANTRELL & CROWLEY
ARCHITECTS & INTERIOR DESIGNERS
Priory, Stillorgan Road, Blackrock, Co. Dublin
Tel : 01-2832055 Fax : 01-2889467 Email : mail@cantrellcrowley.com


Client: FOLD IRELAND
PHOENIX INDUSTRIAL ESTATE, NAVAN RD, ASHTOWN, D15

Project: SHELTERED HOUSING UNITS FOR SENIOR CITIZENS@
MILLWOOD COURT, WOODBINE RD, DUBLIN 5

Drawing title: PROPOSED SECOND FLOOR PLAN
Scale: AS SHOWN
Date: MARCH 2021
Drawing no.: 1911 P 102
Revision:
Drawn: MARTIN DOYLE
Checked: RAY GRADY

©

DO NOT SCALE FROM THIS DRAWING, USE FIGURED DIMENSIONS IN ALL CASES.
VERIFY DIMENSIONS ON SITE AND REPORT ANY DISCREPANCIES TO THE ARCHITECTS IMMEDIATELY.
THIS DRAWING IS TO BE READ IN CONJUNCTION WITH THE ARCHITECTS SPECIFICATION.
THIS DRAWING IS COPYRIGHT AND MAY ONLY BE REPRODUCED WITH THE ARCHITECTS PERMISSION.

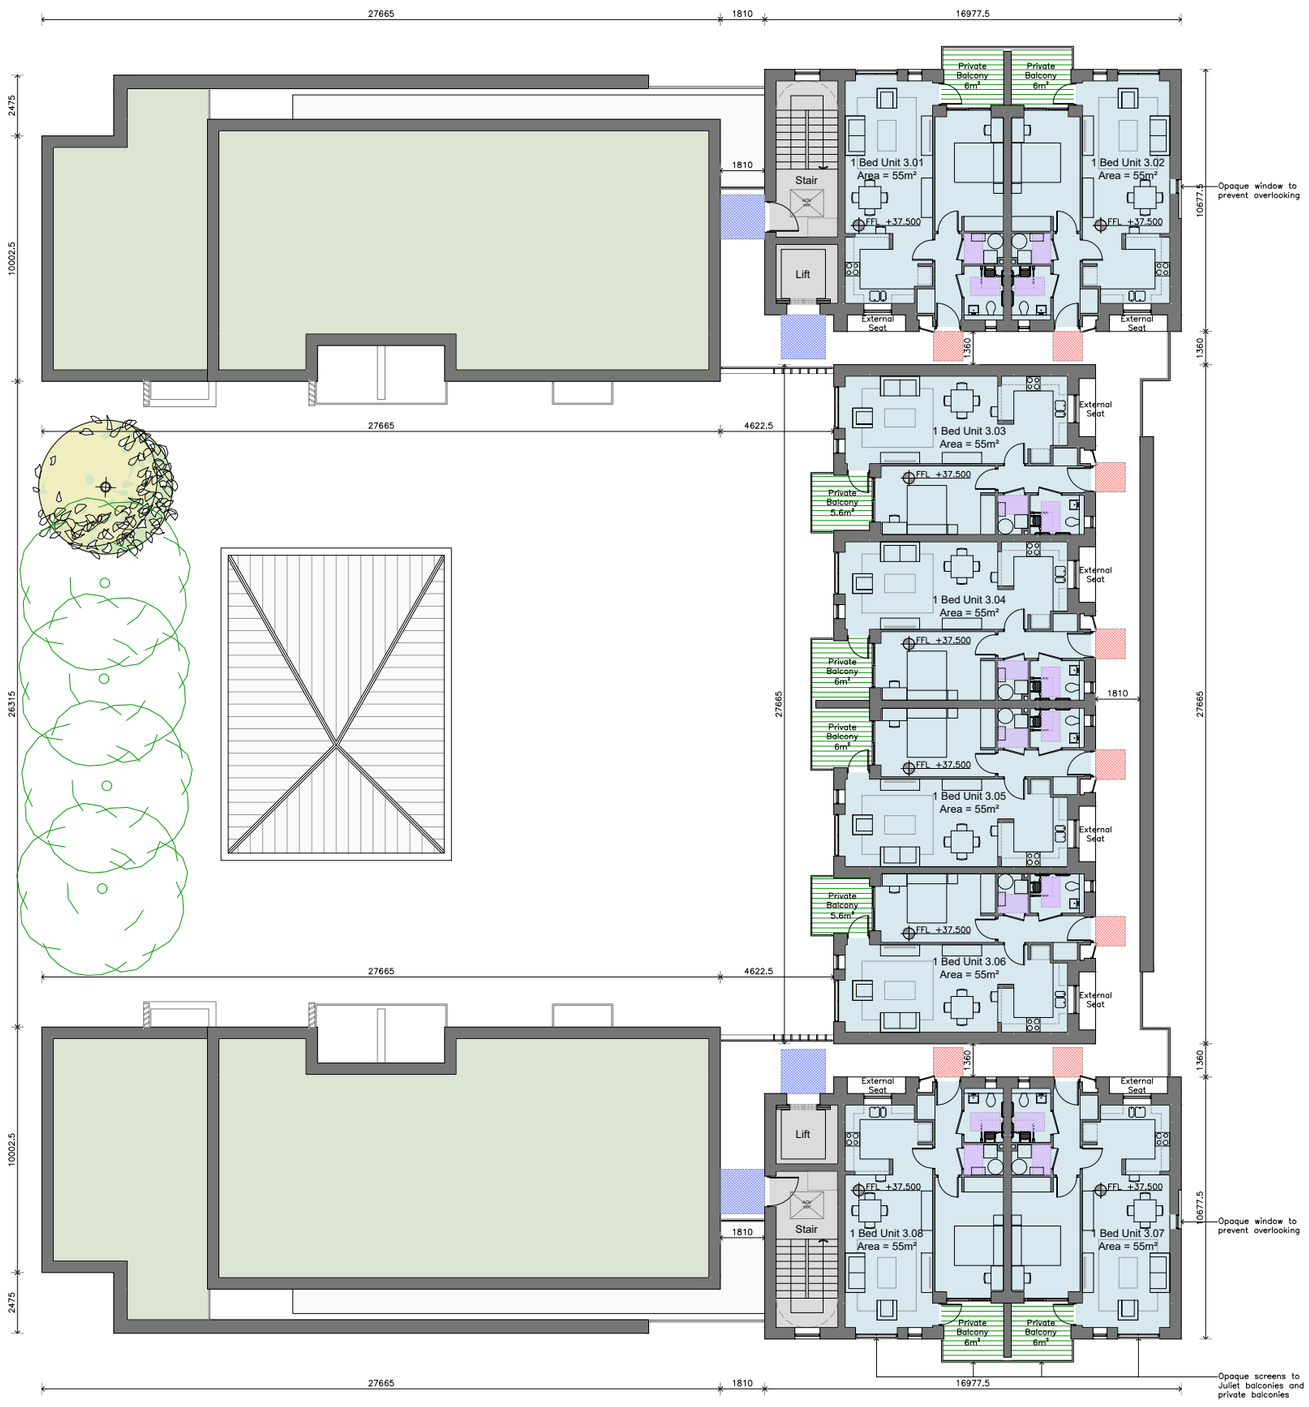

L3 - PROPOSED THIRD FLOOR PLAN

SCALE 1:125 @ A1, 1:250 @ A3

NORTH

LEGEND:-

- SITE BOUNDARY
- EXISTING BUILDINGS HIGHLIGHTED THUS
- TYPICAL 1 BED APT
- ASSISTED 1 BED APT
- CIRCULATION & SERVICE AREAS
- COMMUNITY FACILITY
- PRIVATE BALCONY
- BOX HEDGING / LAWN / GRASS AREAS
- SEDUM ROOF
- E-CAR CHARGING STATIONS
- SHEFFIELD BIKE STANDS
- MOBILITY SCOOTER STATION
- 750 x 1200mm CLEAR AREA
- 1200 x 1200mm CLEAR AREA
- 1800 x 1800mm CLEAR AREA
- 1500mm Ø TURNING CIRCLE
- EXISTING TREES TO BE REMOVED
- EXISTING TREES TO BE RETAINED
- PROPOSED NEW TREES
- INDICATES STRUCTURES TO BE DEMOLISHED
- VEHICULAR ENTRACNE
- PEDESTRAIN ENTRANCE

SITE AREA (RED)	3,561 m²	0.3561 Ha

PLANNING DRAWINGS

No. Revisions Date

CANTRELL & CROWLEY
ARCHITECTS & INTERIOR DESIGNERS
Priory, Stillorgan Road, Blackrock, Co. Dublin
Tel : 01-2832055 Fax : 01-2889467 Email : mail@cantrellcrowley.com

Client: FOLD IRELAND
PHOENIX INDUSTRIAL ESTATE, NAVAN RD, ASHTOWN, D15

Project: SHELTERED HOUSING UNITS FOR SENIOR CITIZENS@
MILLWOOD COURT, WOODBINE RD, DUBLIN 5

Drawing title: PROPOSED THIRD FLOOR PLAN


Scale: AS SHOWN
Date: MARCH 2021

Drawing no.: 1911 P 103
Revision:

Drawn: MARTIN DOYLE
Checked: RAY GRADY

©

DO NOT SCALE FROM THIS DRAWING. USE FIGURED DIMENSIONS IN ALL CASES.
VERIFY DIMENSIONS ON SITE AND REPORT ANY DISCREPANCIES TO THE ARCHITECTS IMMEDIATELY.
THIS DRAWING IS TO BE READ IN CONJUNCTION WITH THE ARCHITECTS SPECIFICATION.
THIS DRAWING IS COPYRIGHT AND MAY ONLY BE REPRODUCED WITH THE ARCHITECTS PERMISSION.

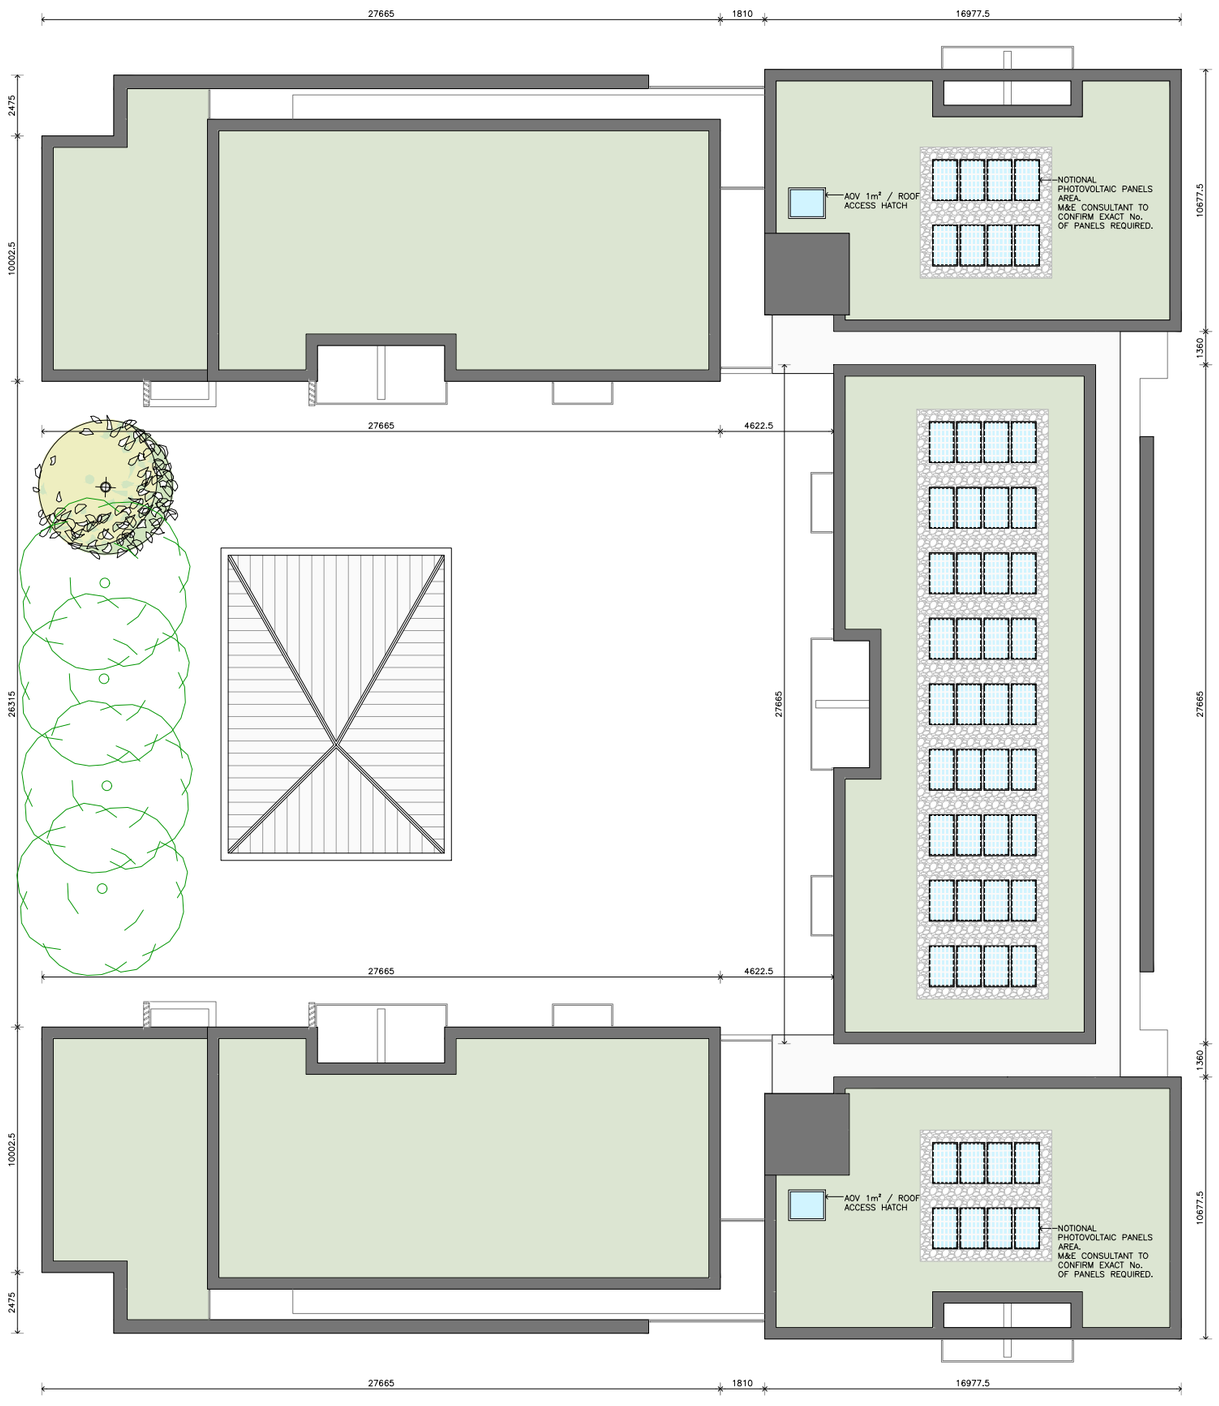

L4 - PROPOSED ROOF PLAN

SCALE 1:125 @ A1, 1:250 @ A3

NORTH

LEGEND:-

- SITE BOUNDARY
- EXISTING BUILDINGS HIGHLIGHTED THUS
- TYPICAL 1 BED APT
- ASSISTED 1 BED APT
- CIRCULATION & SERVICE AREAS
- COMMUNITY FACILITY
- PRIVATE BALCONY
- BOX HEDGING / LAWN / GRASS AREAS
- SEDUM ROOF
- E-CAR CHARGING STATIONS
- SHEFFIELD BIKE STANDS
- MOBILITY SCOOTER STATION
- 750 x 1200mm CLEAR AREA
- 1200 x 1200mm CLEAR AREA
- 1800 x 1800mm CLEAR AREA
- 1500mm Ø TURNING CIRCLE
- EXISTING TREES TO BE REMOVED
- EXISTING TREES TO BE RETAINED
- PROPOSED NEW TREES
- INDICATES STRUCTURES TO BE DEMOLISHED
- VEHICULAR ENTRACNE
- PEDESTRAIN ENTRANCE

SITE AREA (RED)	3,561 m²	0.3561 Ha

PLANNING DRAWINGS

No.	Revisions	Date

CANTRELL & CROWLEY
ARCHITECTS & INTERIOR DESIGNERS
Priory, Stillorgan Road, Blackrock, Co. Dublin
Tel : 01-2832055 Fax : 01-2889467 Email : mail@cantrellcrowley.com

Client: FOLD IRELAND
PHOENIX INDUSTRIAL ESTATE, NAVAN RD, ASHTOWN, D15

Project: SHELTERED HOUSING UNITS FOR SENIOR CITIZENS@
MILLWOOD COURT, WOODBINE RD, DUBLIN 5

Drawing title: PROPOSED ROOF PLAN


Drawing no.: 1911 P 104

Revision:

Scale: AS SHOWN
Date: MARCH 2021
Drawn: MARTIN DOYLE
Checked: RAY GRADY

©

DO NOT SCALE FROM THIS DRAWING, USE FIGURED DIMENSIONS IN ALL CASES.
VERIFY DIMENSIONS ON SITE AND REPORT ANY DISCREPANCIES TO THE ARCHITECTS IMMEDIATELY.
THIS DRAWING IS TO BE READ IN CONJUNCTION WITH THE ARCHITECTS SPECIFICATION.
THIS DRAWING IS COPYRIGHT AND MAY ONLY BE REPRODUCED WITH THE ARCHITECTS PERMISSION.

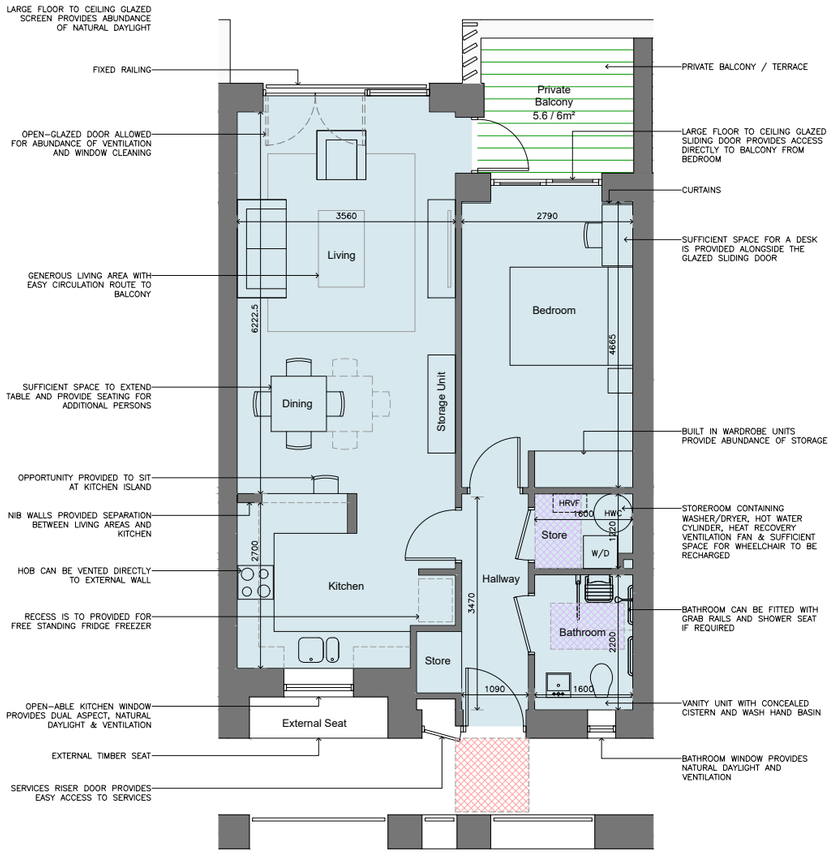

TYPICAL 1 BED APARTMENT
SCALE 1:50 @ A1, 1:100 @ A3



ADAPTABLE 1 BED APARTMENT (ASSISTED)
SCALE 1:50 @ A1, 1:100 @ A3

LEGEND:-

- SITE BOUNDARY
- EXISTING BUILDINGS HIGHLIGHTED THUS
- TYPICAL 1 BED APT
- ASSISTED 1 BED APT
- CIRCULATION & SERVICE AREAS
- COMMUNITY FACILITY
- PRIVATE BALCONY
- BOX HEDGING / LAWN / GRASS AREAS
- SEDUM ROOF
- E-CAR CHARGING STATIONS
- SHEFFIELD BIKE STANDS
- MOBILITY SCOOTER STATION
- 750 x 1200mm CLEAR AREA
- 1200 x 1200mm CLEAR AREA
- 1800 x 1800mm CLEAR AREA
- 1500mm Ø TURNING CIRCLE
- EXISTING TREES TO BE REMOVED
- EXISTING TREES TO BE RETAINED
- PROPOSED NEW TREES
- INDICATES STRUCTURES TO BE DEMOLISHED
- VEHICULAR ENTRACNE
- PEDESTRAIN ENTRANCE

SITE AREA (RED)	3,561 m²	0.3561 Ha

PLANNING DRAWINGS

No. Revisions Date
CANTRELL & CROWLEY
ARCHITECTS & INTERIOR DESIGNERS
Priory, Stillorgan Road, Blackrock, Co. Dublin
Tel : 01-2832055 Fax : 01-2889467 Email : mail@cantrellcrowley.com

Client
FOLD IRELAND
PHOENIX INDUSTRIAL ESTATE, NAVAN RD, ASHTOWN, D15

Project
SHELTERED HOUSING UNITS FOR SENIOR CITIZENS@
MILLWOOD COURT, WOODBINE RD, DUBLIN 5

Drawing title
PROPOSED APARTMENT LAYOUTS


Scale AS SHOWN
Date MARCH 2021

Drawing no. 1911 P 150
Revision


Drawn MARTIN DOYLE
Checked RAY GRADY

©

DO NOT SCALE FROM THIS DRAWING, USE FIGURED DIMENSIONS IN ALL CASES.
VERIFY DIMENSIONS ON SITE AND REPORT ANY DISCREPANCIES TO THE ARCHITECTS IMMEDIATELY.
THIS DRAWING IS TO BE READ IN CONJUNCTION WITH THE ARCHITECTS SPECIFICATION.
THIS DRAWING IS COPYRIGHT AND MAY ONLY BE REPRODUCED WITH THE ARCHITECTS PERMISSION.

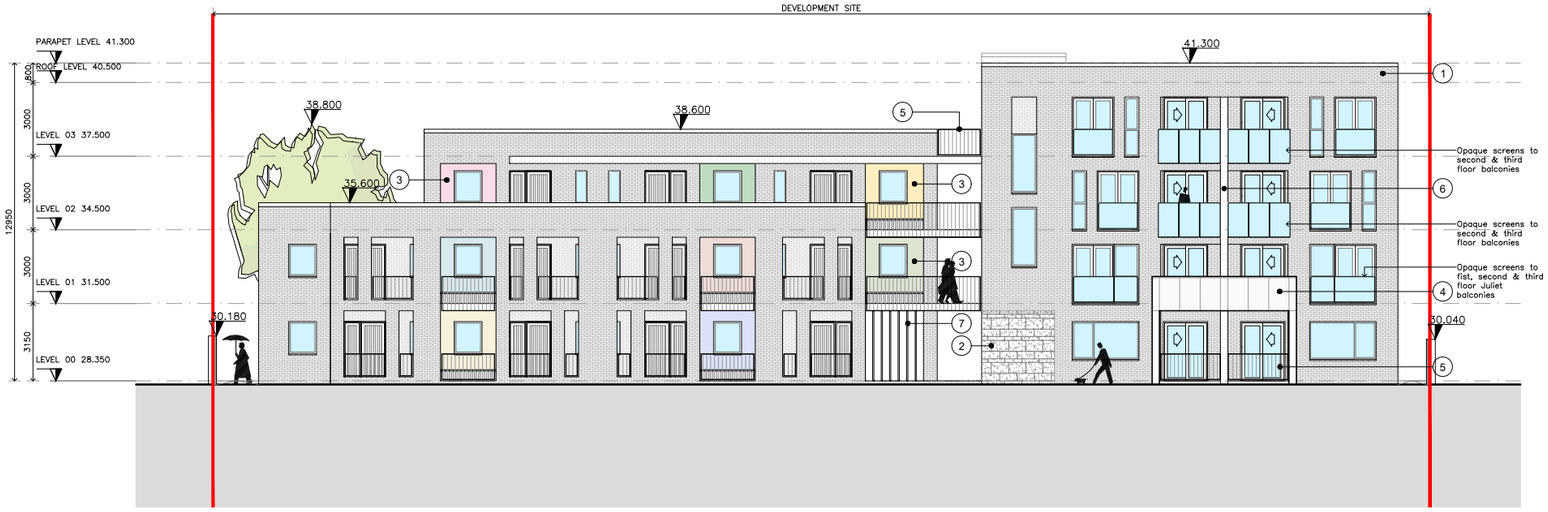


ELEVATION A
SCALE 1:125 @ A1, 1:250 @ A3

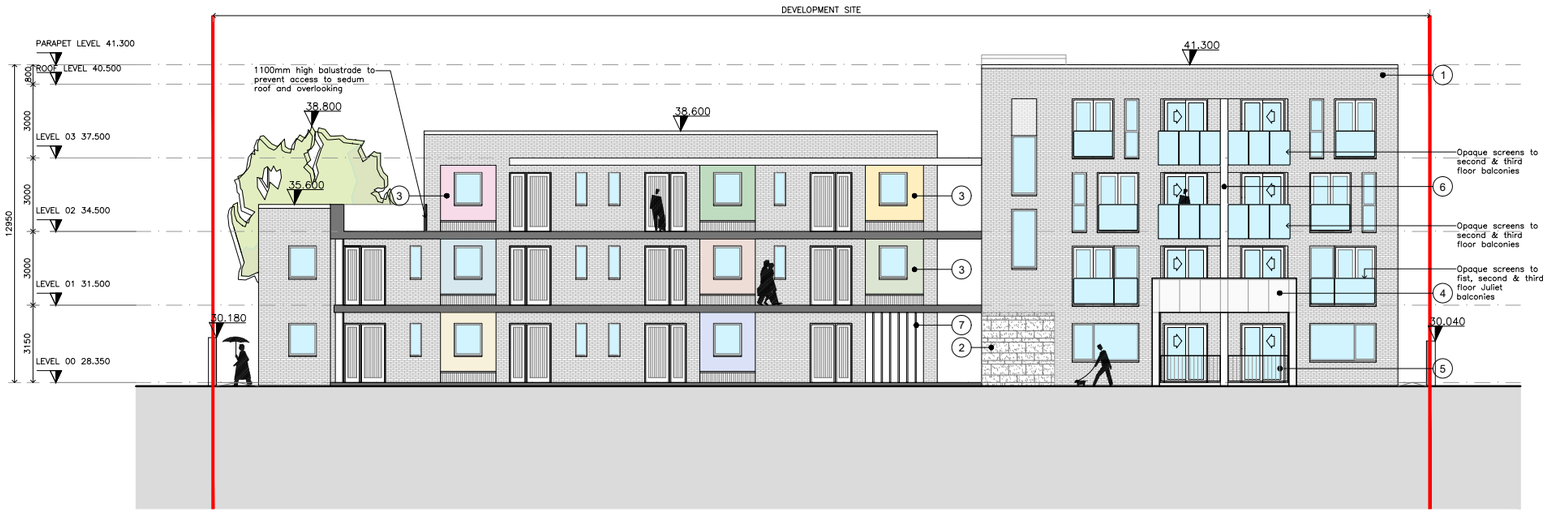

ELEVATION B
SCALE 1:125 @ A1, 1:250 @ A3



ELEVATION C
SCALE 1:125 @ A1, 1:250 @ A3

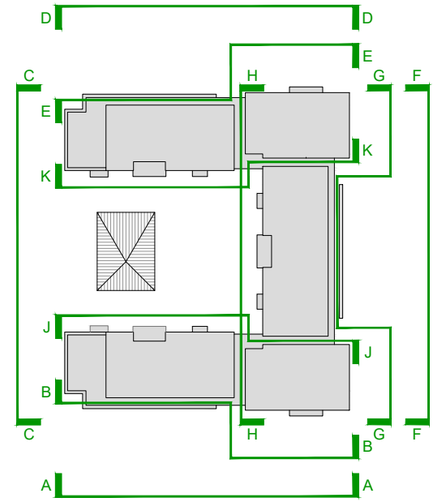

KEY PLAN

NORTH

ELEVATION LEGEND:-

1. SELECTED BRICK
2. SELECTED STONE CLADDING
3. SELECTED RENDER FINISH (COLOUR TBC)
4. ZINC / PRESSED METAL CLADDING
5. POWDER COATED MILD STEEL BALUSTRADE
6. CONCRETE PRIVACY SCREENS
7. TREATED TIMBER
8. TREATED TIMBER LOUVERS (BALCONY PRIVACY SCREEN)

- ALL EXTERNAL WINDOWS & DOORS - SELECTED DOUBLE GLAZED ALUMINIUM FRAME & ALUMINIUM PANEL OPENING SECTIONS (EXCEPT FRONT DOORS IN TIMBER)

SITE AREA (RED)	3,561 m²	0.3561 Ha

PLANNING DRAWINGS

No. Revisions Date

CANTRELL & CROWLEY
ARCHITECTS & INTERIOR DESIGNERS
Priory, Stillorgan Road, Blackrock, Co. Dublin
Tel : 01-2832055 Fax : 01-2889467 Email : mail@cantrellcrowley.com

Client
FOLD IRELAND
PHOENIX INDUSTRIAL ESTATE, NAVAN RD, ASHTOWN, D15

Project
SHELTERED HOUSING UNITS FOR SENIOR CITIZENS@
MILLWOOD COURT, WOODBINE RD, DUBLIN 5

Drawing title
PROPOSED ELEVATIONS

Scale AS SHOWN
Date MARCH 2021

Drawing no. 1911 P 200
Revision

Drawn MARTIN DOYLE
Checked RAY GRADY

©

DO NOT SCALE FROM THIS DRAWING, USE FIGURED DIMENSIONS IN ALL CASES.
VERIFY DIMENSIONS ON SITE AND REPORT ANY DISCREPANCIES TO THE ARCHITECTS IMMEDIATELY.
THIS DRAWING IS TO BE READ IN CONJUNCTION WITH THE ARCHITECTS SPECIFICATION.
THIS DRAWING IS COPYRIGHT AND MAY ONLY BE REPRODUCED WITH THE ARCHITECTS PERMISSION.




ELEVATION D
SCALE 1:125 @ A1, 1:250 @ A3



ELEVATION E
SCALE 1:125 @ A1, 1:250 @ A3



ELEVATION F
SCALE 1:125 @ A1, 1:250 @ A3

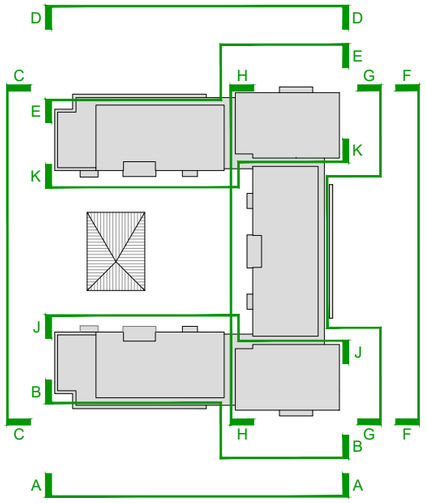

KEY PLAN

NORTH

ELEVATION LEGEND:-

1. SELECTED BRICK
2. SELECTED STONE CLADDING
3. SELECTED RENDER FINISH (COLOUR TBC)
4. ZINC / PRESSED METAL CLADDING
5. POWDER COATED MILD STEEL BALUSTRADE
6. CONCRETE PRIVACY SCREENS
7. TREATED TIMBER
8. TREATED TIMBER LOUVERS (BALCONY PRIVACY SCREEN)

- ALL EXTERNAL WINDOWS & DOORS - SELECTED DOUBLE GLAZED ALUMINIUM FRAME & ALUMINIUM PANEL OPENING SECTIONS (EXCEPT FRONT DOORS IN TIMBER)

SITE AREA (RED)	3,561 m²	0.3561 Ha

PLANNING DRAWINGS

No. Revisions Date

CANTRELL & CROWLEY
ARCHITECTS & INTERIOR DESIGNERS
Priory, Stillorgan Road, Blackrock, Co. Dublin
Tel : 01-2832055 Fax : 01-2889467 Email : mail@cantrellcrowley.com

Client
FOLD IRELAND
PHOENIX INDUSTRIAL ESTATE, NAVAN RD, ASHTOWN, D15

Project
SHELTERED HOUSING UNITS FOR SENIOR CITIZENS@
MILLWOOD COURT, WOODBINE RD, DUBLIN 5

Drawing title
PROPOSED ELEVATIONS

Scale AS SHOWN
Date MARCH 2021

Drawing no. 1911 P 201
Revision

Drawn MARTIN DOYLE
Checked RAY GRADY

©

DO NOT SCALE FROM THIS DRAWING, USE FIGURED DIMENSIONS IN ALL CASES.
VERIFY DIMENSIONS ON SITE AND REPORT ANY DISCREPANCIES TO THE ARCHITECTS IMMEDIATELY.
THIS DRAWING IS TO BE READ IN CONJUNCTION WITH THE ARCHITECTS SPECIFICATION.
THIS DRAWING IS COPYRIGHT AND MAY ONLY BE REPRODUCED WITH THE ARCHITECTS PERMISSION.




ELEVATION G
SCALE 1:125 @ A1, 1:250 @ A3



ELEVATION H
SCALE 1:125 @ A1, 1:250 @ A3



ELEVATION J
SCALE 1:125 @ A1, 1:250 @ A3

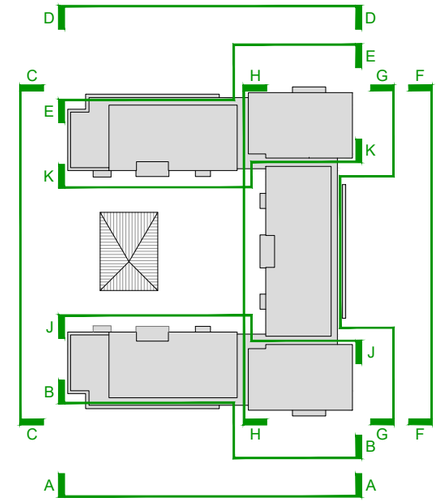

KEY PLAN

NORTH

ELEVATION LEGEND:-

1. SELECTED BRICK
2. SELECTED STONE CLADDING
3. SELECTED RENDER FINISH (COLOUR TBC)
4. ZINC / PRESSED METAL CLADDING
5. POWDER COATED MILD STEEL BALUSTRADE
6. CONCRETE PRIVACY SCREENS
7. TREATED TIMBER
8. TREATED TIMBER LOUVERS (BALCONY PRIVACY SCREEN)

- ALL EXTERNAL WINDOWS & DOORS - SELECTED DOUBLE GLAZED ALUMINIUM FRAME & ALUMINIUM PANEL OPENING SECTIONS (EXCEPT FRONT DOORS IN TIMBER)

SITE AREA (RED)	3,561 m²	0.3561 Ha

PLANNING DRAWINGS

No. Revisions Date

CANTRELL & CROWLEY
ARCHITECTS & INTERIOR DESIGNERS
Priory, Stillorgan Road, Blackrock, Co. Dublin
Tel : 01-2832055 Fax : 01-2889467 Email : mail@cantrellcrowley.com

Client
FOLD IRELAND
PHOENIX INDUSTRIAL ESTATE, NAVAN RD, ASHTOWN, D15

Project
SHELTERED HOUSING UNITS FOR SENIOR CITIZENS@
MILLWOOD COURT, WOODBINE RD, DUBLIN 5


Drawing title
PROPOSED ELEVATIONS

Scale AS SHOWN
Date MARCH 2021

Drawing no. Revision
1911 P 202

Drawn MARTIN DOYLE
Checked RAY GRADY


©

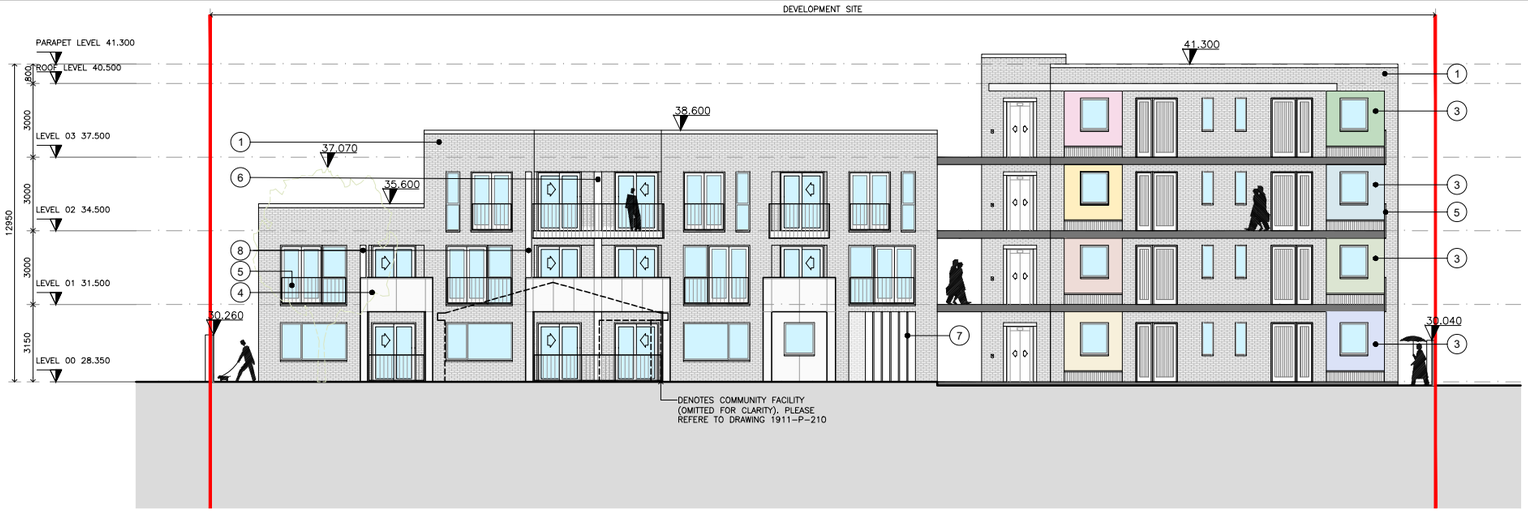

ELEVATION K

SCALE 1:125 @ A1, 1:250 @ A3

DO NOT SCALE FROM THIS DRAWING. USE FIGURED DIMENSIONS IN ALL CASES.
VERIFY DIMENSIONS ON SITE AND REPORT ANY DISCREPANCIES TO THE ARCHITECTS IMMEDIATELY.
THIS DRAWING IS TO BE READ IN CONJUNCTION WITH THE ARCHITECTS SPECIFICATION.
THIS DRAWING IS COPYRIGHT AND MAY ONLY BE REPRODUCED WITH THE ARCHITECTS PERMISSION.

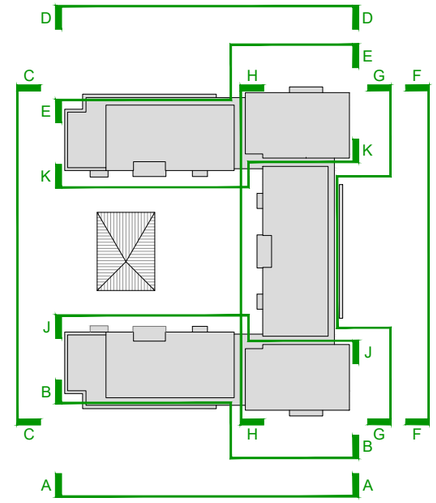

KEY PLAN

NORTH

ELEVATION LEGEND:-

1. SELECTED BRICK
2. SELECTED STONE CLADDING
3. SELECTED RENDER FINISH (COLOUR TBC)
4. ZINC / PRESSED METAL CLADDING
5. POWDER COATED MILD STEEL BALUSTRADE
6. CONCRETE PRIVACY SCREENS
7. TREATED TIMBER
8. TREATED TIMBER LOUVERS (BALCONY PRIVACY SCREEN)

- ALL EXTERNAL WINDOWS & DOORS - SELECTED DOUBLE GLAZED ALUMINIUM FRAME & ALUMINIUM PANEL OPENING SECTIONS (EXCEPT FRONT DOORS IN TIMBER)

SITE AREA (RED)	3,561 m²	0.3561 Ha

PLANNING DRAWINGS

No.	Revisions	Date

CANTRELL & CROWLEY
ARCHITECTS & INTERIOR DESIGNERS
Priory, Stillorgan Road, Blackrock, Co. Dublin
Tel : 01-2832055 Fax : 01-2889467 Email : mail@cantrellcrowley.com

Client: FOLD IRELAND
PHOENIX INDUSTRIAL ESTATE, NAVAN RD, ASHTOWN, D15

Project: SHELTERED HOUSING UNITS FOR SENIOR CITIZENS@
MILLWOOD COURT, WOODBINE RD, DUBLIN 5

Drawing title: PROPOSED ELEVATIONS


Drawing no.: 1911 P 203

Revision:


Scale: AS SHOWN
Date: MARCH 2021
Drawn: MARTIN DOYLE
Checked: RAY GRADY

©


DO NOT SCALE FROM THIS DRAWING. USE FIGURED DIMENSIONS IN ALL CASES.
VERIFY DIMENSIONS ON SITE AND REPORT ANY DISCREPANCIES TO THE ARCHITECTS IMMEDIATELY.
THIS DRAWING IS TO BE READ IN CONJUNCTION WITH THE ARCHITECTS SPECIFICATION.
THIS DRAWING IS COPYRIGHT AND MAY ONLY BE REPRODUCED WITH THE ARCHITECTS PERMISSION.

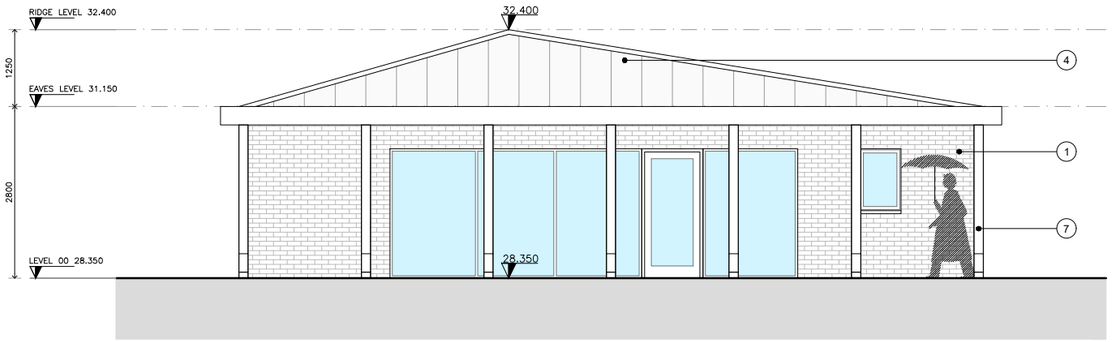


ELEVATION A
SCALE 1:100 @ A3

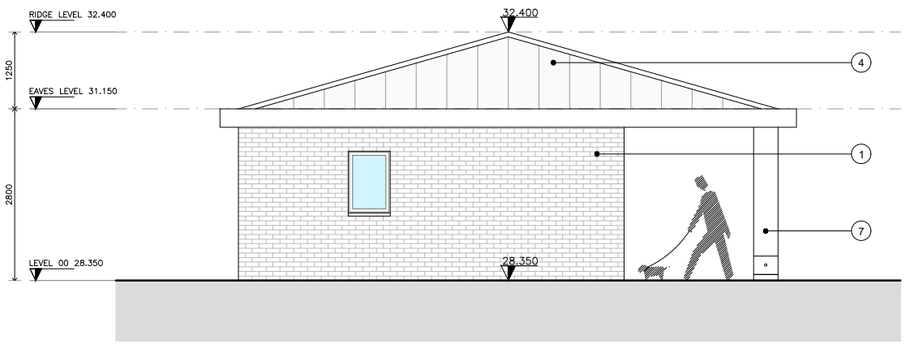


ELEVATION B
SCALE 1:100 @ A3

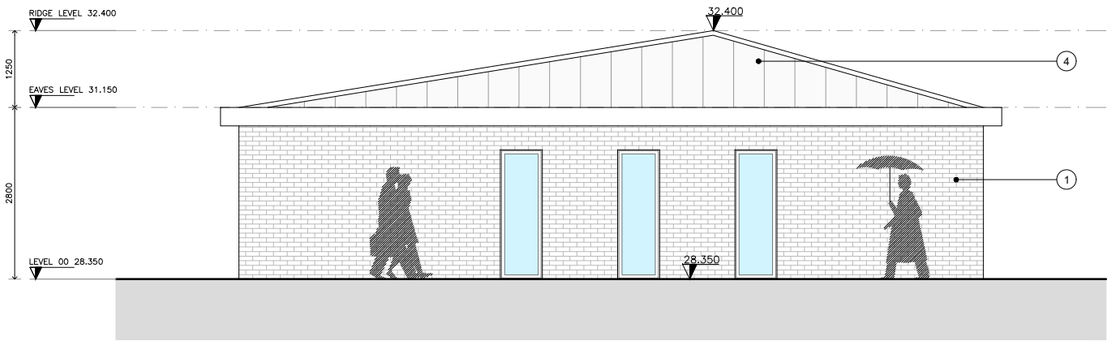

ELEVATION C
SCALE 1:100 @ A3

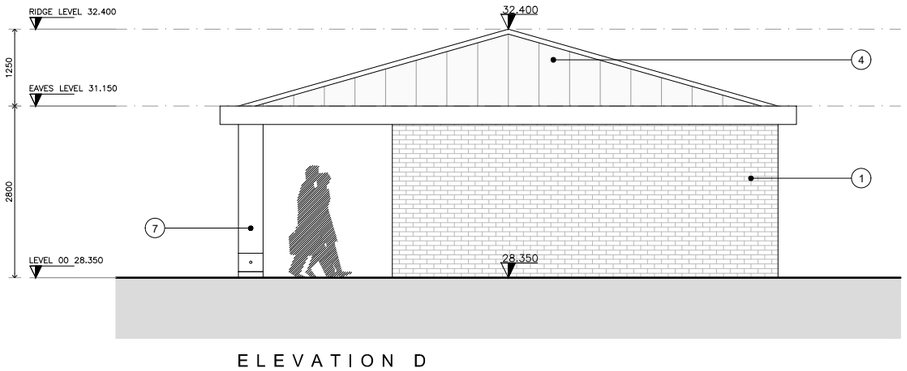

ELEVATION D
SCALE 1:100 @ A3

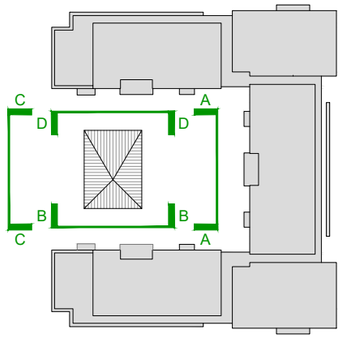

KEY PLAN

NORTH

ELEVATION LEGEND:-

1. SELECTED BRICK
2. SELECTED STONE CLADDING
3. SELECTED RENDER FINISH (COLOUR TBC)
4. ZINC / PRESSED METAL CLADDING
5. POWDER COATED MILD STEEL BALUSTRADE
6. CONCRETE PRIVACY SCREENS
7. TREATED TIMBER
8. TREATED TIMBER LOUVERS (BALCONY PRIVACY SCREEN)

- ALL EXTERNAL WINDOWS & DOORS - SELECTED DOUBLE GLAZED ALUMINIUM FRAME & ALUMINIUM PANEL OPENING SECTIONS (EXCEPT FRONT DOORS IN TIMBER)

SITE AREA (RED)	3,561 m²	0.3561 Ha

PLANNING DRAWINGS

No. Revisions Date

CANTRELL & CROWLEY
ARCHITECTS & INTERIOR DESIGNERS
Priory, Stillorgan Road, Blackrock, Co. Dublin
Tel : 01-2832055 Fax : 01-2889467 Email : mail@cantrellcrowley.com

Client
FOLD IRELAND
PHOENIX INDUSTRIAL ESTATE, NAVAN RD, ASHTOWN, D15

Project
SHELTERED HOUSING UNITS FOR SENIOR CITIZENS@
MILLWOOD COURT, WOODBINE RD, DUBLIN 5

Drawing title
COMMUNITY FACILITY ELEVATIONS

Scale AS SHOWN
Date MARCH 2021

Drawing no. 1911 P 210
Revision

Drawn MARTIN DOYLE
Checked RAY GRADY

©

DO NOT SCALE FROM THIS DRAWING, USE FIGURED DIMENSIONS IN ALL CASES.
VERIFY DIMENSIONS ON SITE AND REPORT ANY DISCREPANCIES TO THE ARCHITECTS IMMEDIATELY.
THIS DRAWING IS TO BE READ IN CONJUNCTION WITH THE ARCHITECTS SPECIFICATION.
THIS DRAWING IS COPYRIGHT AND MAY ONLY BE REPRODUCED WITH THE ARCHITECTS PERMISSION.



PART ELEVATION (FACING COURTYARD)
SCALE 1:50 @ A1, 1:100 @ A3



PART ELEVATION (FACING WALKWAY)
SCALE 1:50 @ A1, 1:100 @ A3

ELEVATION LEGEND:-

1. SELECTED BRICK
2. SELECTED STONE CLADDING
3. SELECTED RENDER FINISH (COLOUR TBC)
4. ZINC / PRESSED METAL CLADDING
5. POWDER COATED MILD STEEL BALUSTRADE
6. CONCRETE PRIVACY SCREENS
7. TREATED TIMBER
8. TREATED TIMBER LOUVERS (BALCONY PRIVACY SCREEN)

- ALL EXTERNAL WINDOWS & DOORS - SELECTED DOUBLE GLAZED ALUMINIUM FRAME & ALUMINIUM PANEL OPENING SECTIONS (EXCEPT FRONT DOORS IN TIMBER)

SITE AREA (RED)	3,561 m²	0.3561 Ha

PLANNING DRAWINGS

No.	Revisions	Date

CANTRELL & CROWLEY
ARCHITECTS & INTERIOR DESIGNERS
Priory, Stillorgan Road, Blackrock, Co. Dublin
Tel : 01-2832055 Fax : 01-2889467 Email : mail@cantrellcrowley.com

Client
FOLD IRELAND
PHOENIX INDUSTRIAL ESTATE, NAVAN RD, ASHTOWN, D15

Project
SHELTERED HOUSING UNITS FOR SENIOR CITIZENS@
MILLWOOD COURT, WOODBINE RD, DUBLIN 5

Drawing title
PROPOSED FACADE STUDY


Scale AS SHOWN
Date MARCH 2021

Drawing no. 1911 P 250
Revision


Drawn MARTIN DOYLE
Checked RAY GRADY

©

DO NOT SCALE FROM THIS DRAWING, USE FIGURED DIMENSIONS IN ALL CASES.
VERIFY DIMENSIONS ON SITE AND REPORT ANY DISCREPANCIES TO THE ARCHITECTS IMMEDIATELY.
THIS DRAWING IS TO BE READ IN CONJUNCTION WITH THE ARCHITECTS SPECIFICATION.
THIS DRAWING IS COPYRIGHT AND MAY ONLY BE REPRODUCED WITH THE ARCHITECTS PERMISSION.

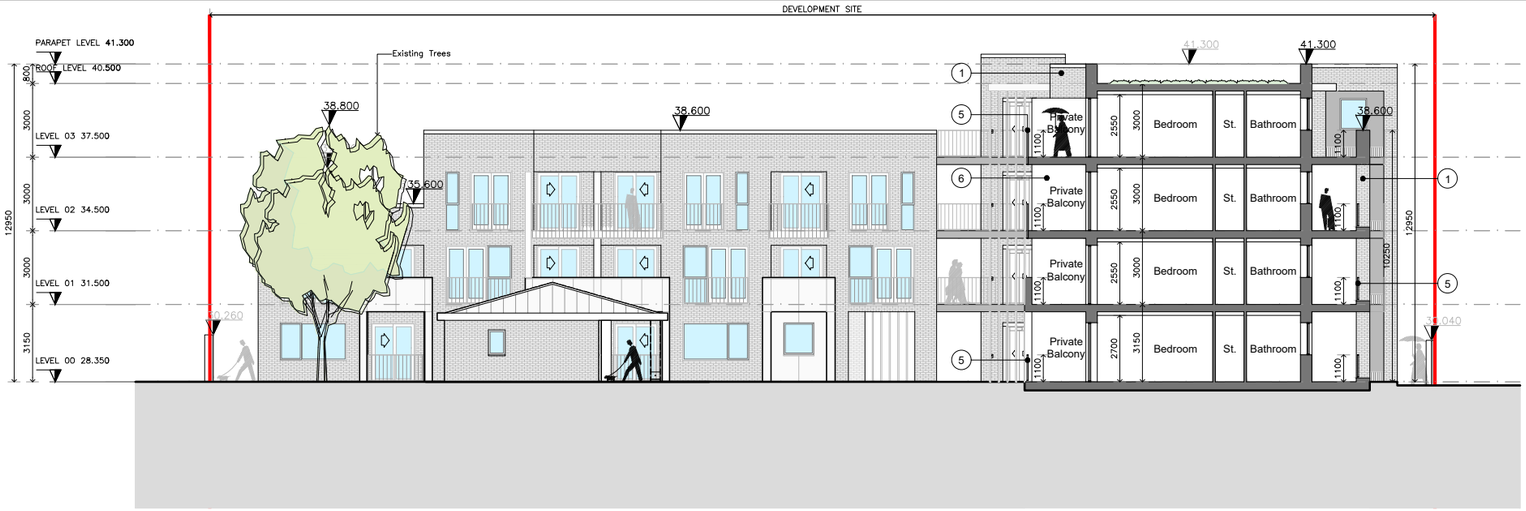


SECTION 1-1
SCALE 1:125 @ A1, 1:250 @ A3

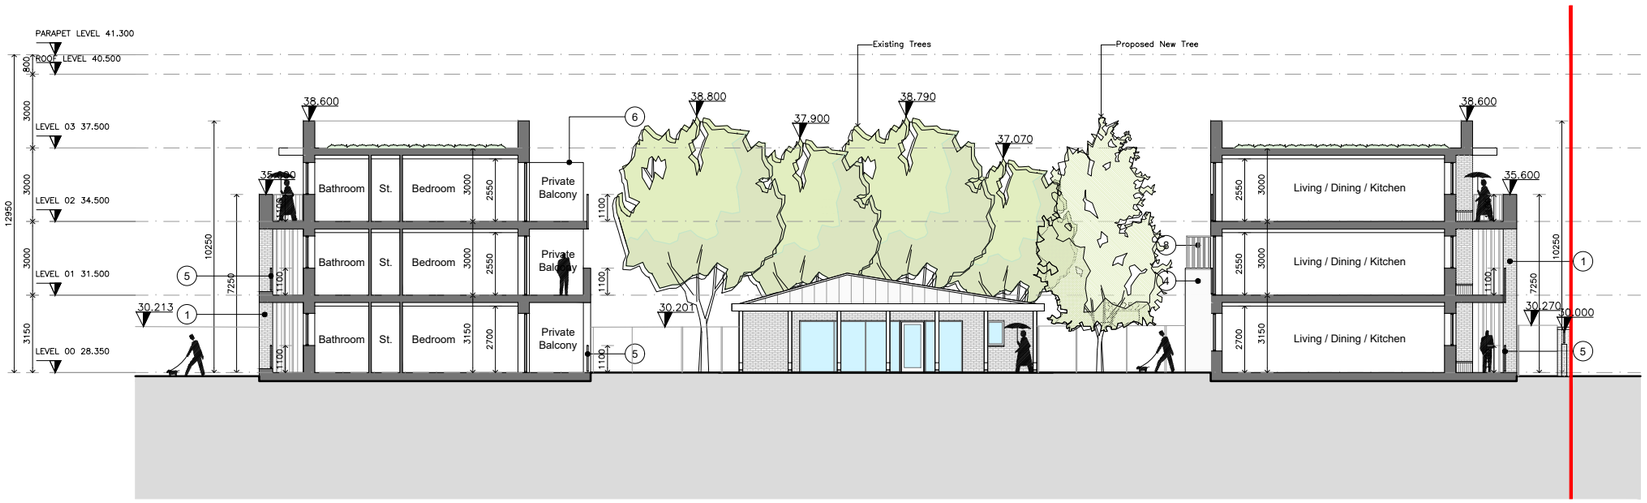

SECTION 2-2
SCALE 1:125 @ A1, 1:250 @ A3



SECTION 3-3
SCALE 1:125 @ A1, 1:250 @ A3

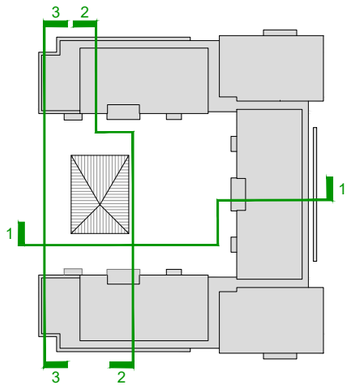

KEY PLAN

NORTH

ELEVATION LEGEND:-

1. SELECTED BRICK
2. SELECTED STONE CLADDING
3. SELECTED RENDER FINISH (COLOUR TBC)
4. ZINC / PRESSED METAL CLADDING
5. POWDER COATED MILD STEEL BALUSTRADE
6. CONCRETE PRIVACY SCREENS
7. TREATED TIMBER
8. TREATED TIMBER LOUVERS (BALCONY PRIVACY SCREEN)

- ALL EXTERNAL WINDOWS & DOORS - SELECTED DOUBLE GLAZED ALUMINIUM FRAME & ALUMINIUM PANEL OPENING SECTIONS (EXCEPT FRONT DOORS IN TIMBER)

SITE AREA (RED)	3,561 m²	0.3561 Ha

PLANNING DRAWINGS

No. Revisions Date

CANTRELL & CROWLEY
ARCHITECTS & INTERIOR DESIGNERS
Priory, Stillorgan Road, Blackrock, Co. Dublin
Tel : 01-2832055 Fax : 01-2889467 Email : mail@cantrellcrowley.com

Client
FOLD IRELAND
PHOENIX INDUSTRIAL ESTATE, NAVAN RD, ASHTOWN, D15

Project
SHELTERED HOUSING UNITS FOR SENIOR CITIZENS@
MILLWOOD COURT, WOODBINE RD, DUBLIN 5

Drawing title
PROPOSED SECTIONS


Scale AS SHOWN
Date MARCH 2021

Drawing no. 1911 P 300
Revision

Drawn MARTIN DOYLE
Checked RAY GRADY


©

DO NOT SCALE FROM THIS DRAWING. USE FIGURED DIMENSIONS IN ALL CASES.
VERIFY DIMENSIONS ON SITE AND REPORT ANY DISCREPANCIES TO THE ARCHITECTS IMMEDIATELY.
THIS DRAWING IS TO BE READ IN CONJUNCTION WITH THE ARCHITECTS SPECIFICATION.
THIS DRAWING IS COPYRIGHT AND MAY ONLY BE REPRODUCED WITH THE ARCHITECTS PERMISSION.

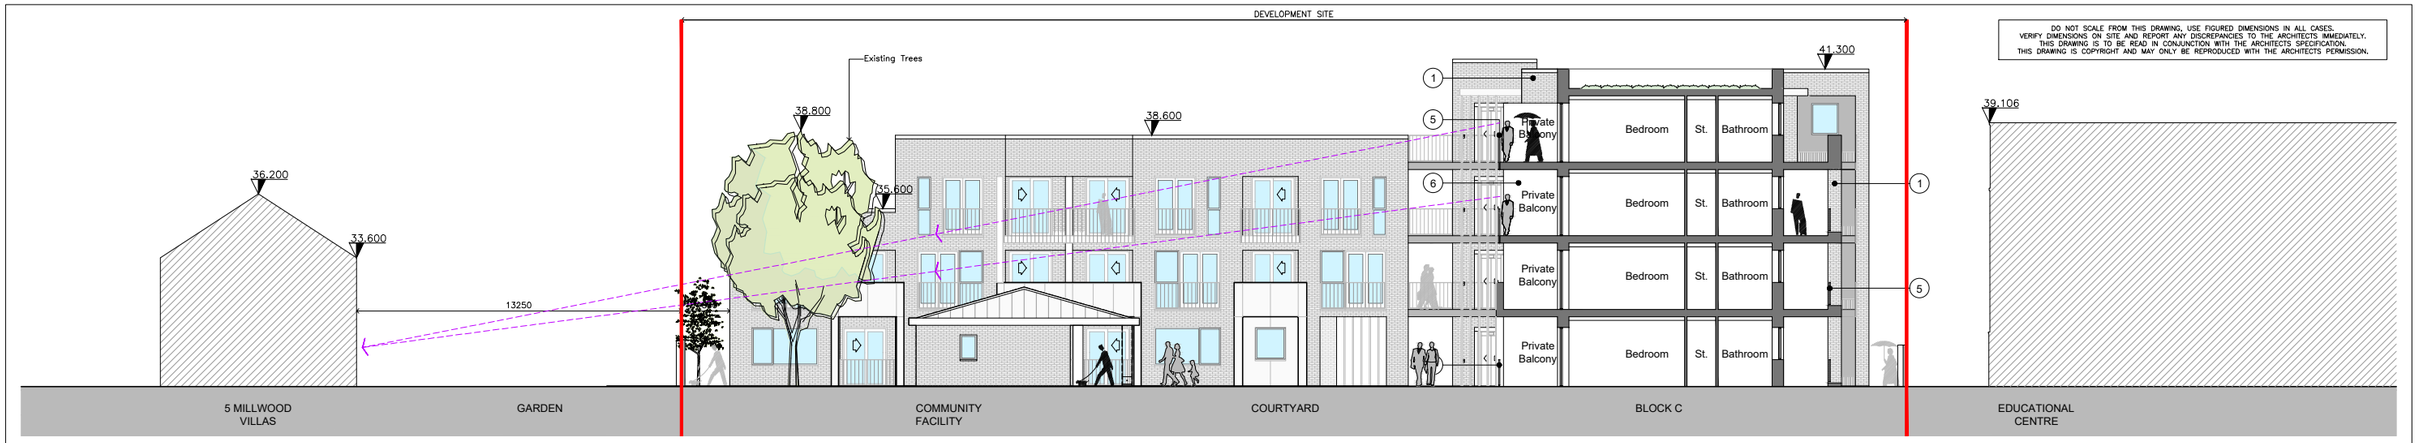


PROPOSED SITE SECTION A-A

SCALE 1:125 @ A1, 1:250 @ A3

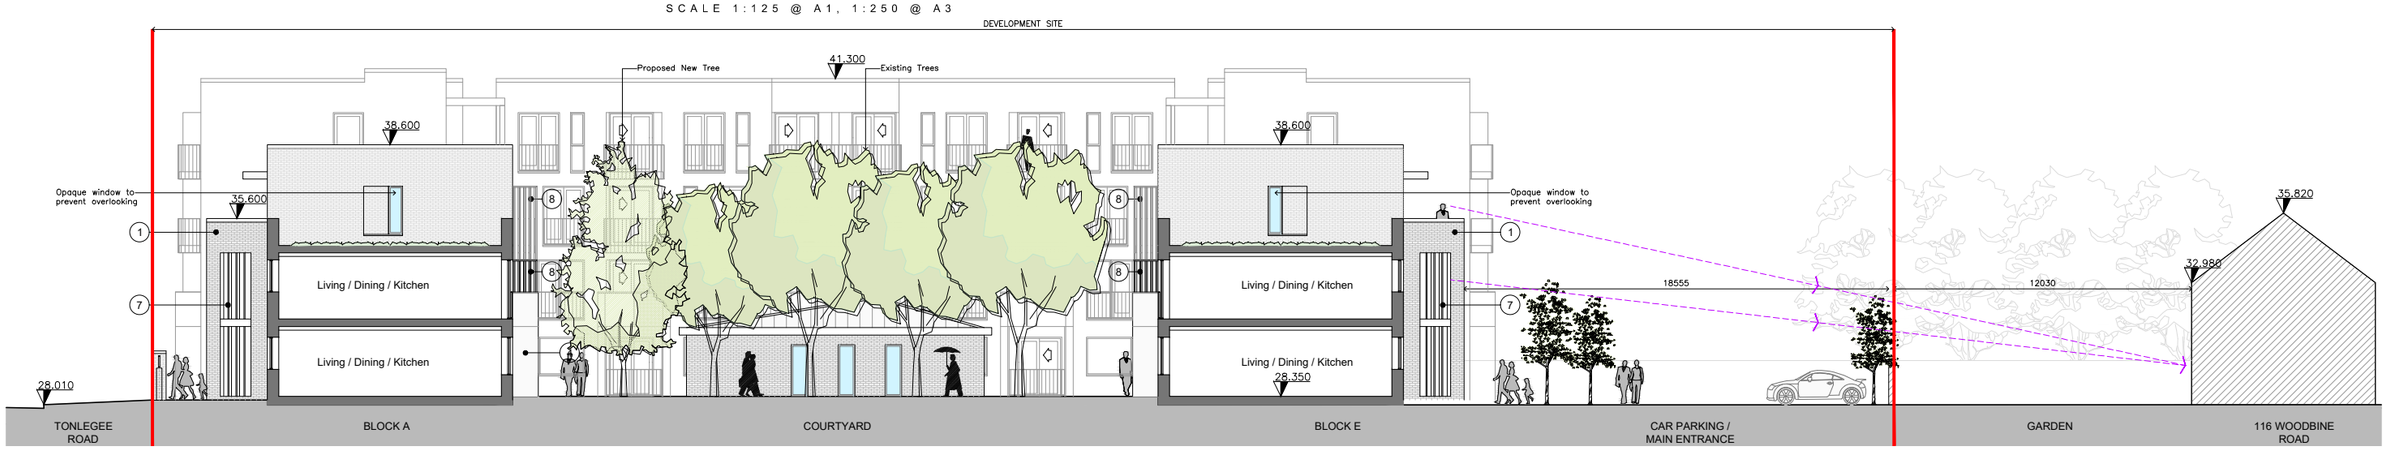

PROPOSED SITE SECTION B-B

SCALE 1:125 @ A1, 1:250 @ A3

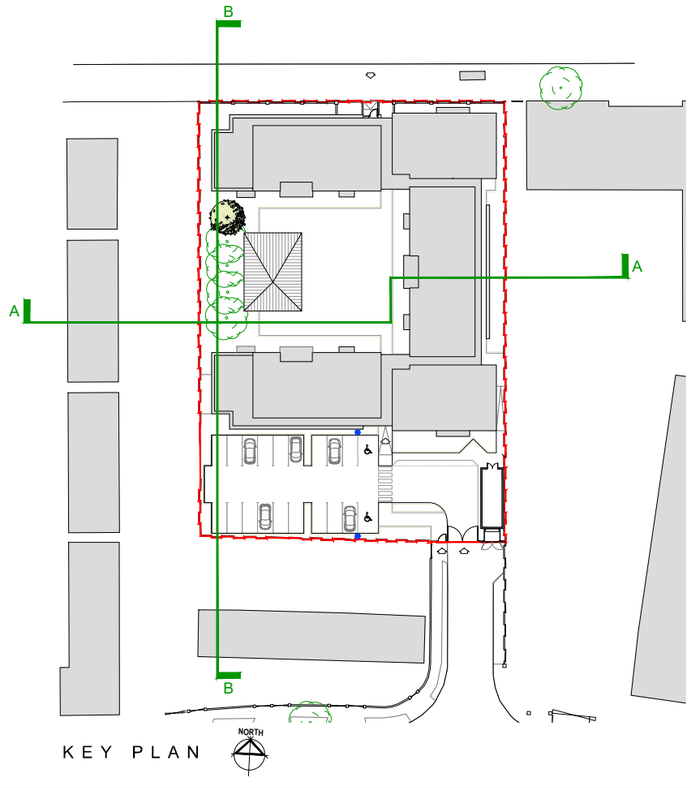

KEY PLAN

ELEVATION LEGEND:-

1. SELECTED BRICK
2. SELECTED STONE CLADDING
3. SELECTED RENDER FINISH (COLOUR TBC)
4. ZINC / PRESSED METAL CLADDING
5. POWDER COATED MILD STEEL BALUSTRADE
6. CONCRETE PRIVACY SCREENS
7. TREATED TIMBER
8. TREATED TIMBER LOUVERS (BALCONY PRIVACY SCREEN)

- ALL EXTERNAL WINDOWS & DOORS - SELECTED DOUBLE GLAZED ALUMINIUM FRAME & ALUMINIUM PANEL OPENING SECTIONS (EXCEPT FRONT DOORS IN TIMBER)

SITE AREA (RED)	3,561 m²	0.3561 Ha

PLANNING DRAWINGS

CANTRELL & CROWLEY
ARCHITECTS & INTERIOR DESIGNERS
Priory, Stillorgan Road, Blackrock, Co. Dublin
Tel : 01-2832055 Fax : 01-2889467 Email : mail@cantrellcrowley.com

No. Revisions Date

Client: FOLD IRELAND
PHOENIX INDUSTRIAL ESTATE, NAVAN RD, ASHTOWN, D15

Project: SHELTERED HOUSING UNITS FOR SENIOR CITIZENS@
MILLWOOD COURT, WOODBINE RD, DUBLIN 5

Drawing title: PROPOSED SITE SECTIONS


Scale: AS SHOWN
Date: MARCH 2021

Drawing no.: 1911 P 301
Revision:


Drawn: MARTIN DOYLE
Checked: RAY GRADY

©


DO NOT SCALE FROM THIS DRAWING, USE FIGURED DIMENSIONS IN ALL CASES.
VERIFY DIMENSIONS ON SITE AND REPORT ANY DISCREPANCIES TO THE ARCHITECTS IMMEDIATELY.
THIS DRAWING IS TO BE READ IN CONJUNCTION WITH THE ARCHITECTS SPECIFICATION.
THIS DRAWING IS COPYRIGHT AND MAY ONLY BE REPRODUCED WITH THE ARCHITECTS PERMISSION.

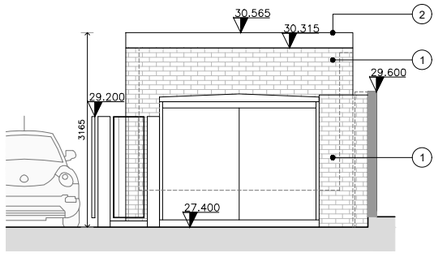


FRONT ELEVATION
SCALE 1:100 @ A3

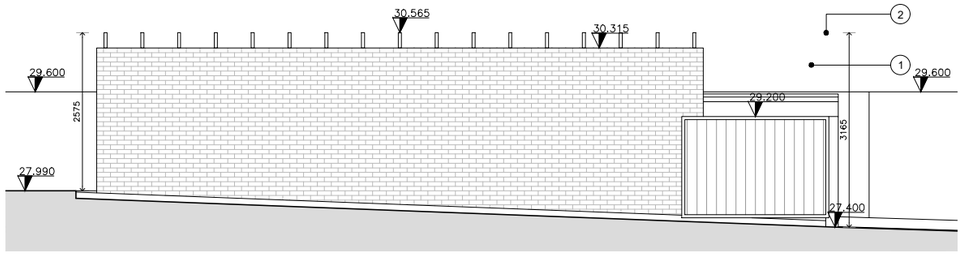


SIDE ELEVATION
SCALE 1:100 @ A3

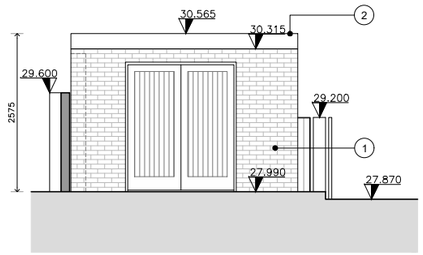

REAR ELEVATION
SCALE 1:100 @ A3

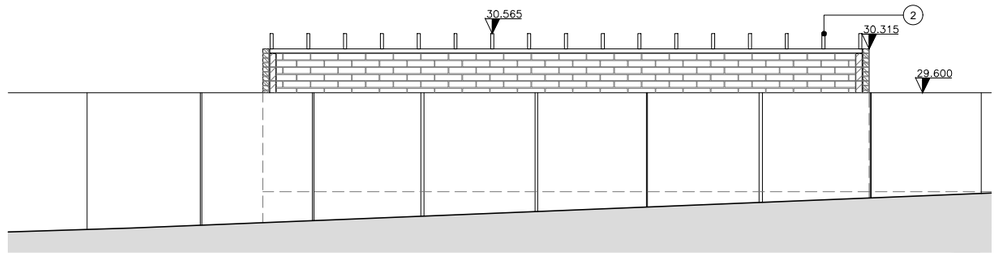


SIDE ELEVATION
SCALE 1:100 @ A3

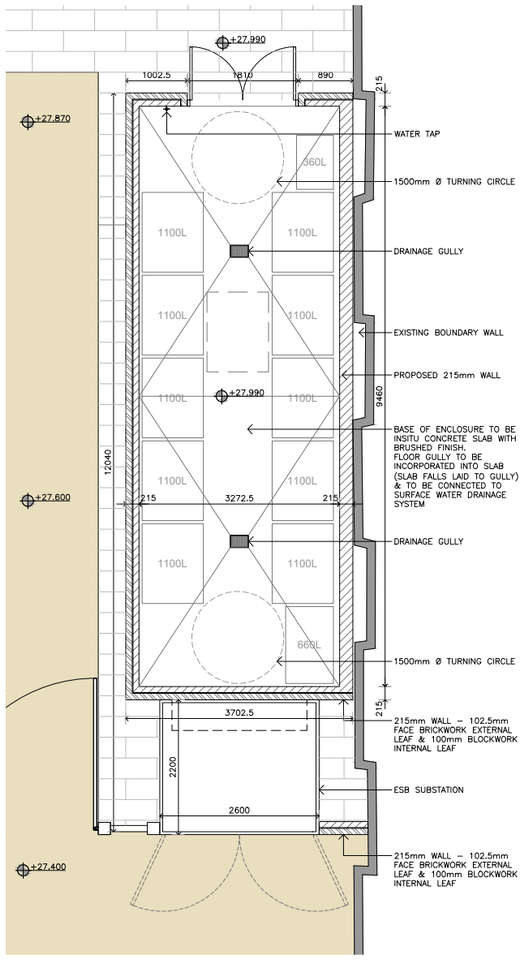


LAYOUT PLAN
SCALE 1:100 @ A3

NORTH

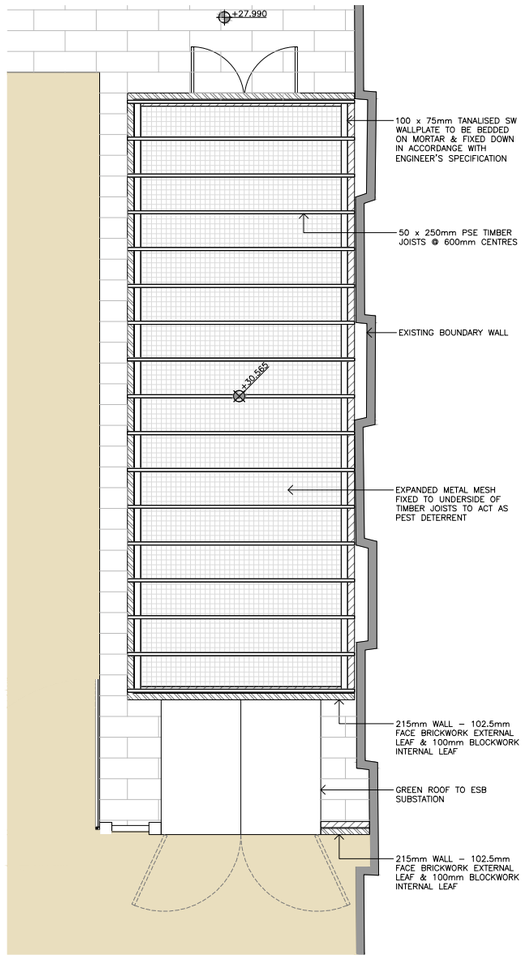

ROOF PLAN
SCALE 1:100 @ A3

NORTH

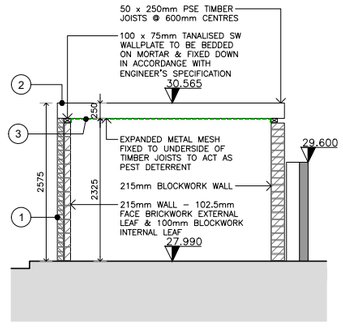

SIDE ELEVATION
SCALE 1:100 @ A3

ELEVATION LEGEND:-

1. SELECTED BRICK
2. PSE TIMBER JOISTS
3. EXPANDED METAL MESH

SITE AREA (RED)	3,561 m²	0.3561 Ha

PLANNING DRAWINGS

No.	Revisions	Date

CANTRELL & CROWLEY
ARCHITECTS & INTERIOR DESIGNERS
Priory, Stillorgan Road, Blackrock, Co. Dublin
Tel : 01-2832055 Fax : 01-2889467 Email : mail@cantrellcrowley.com

Client: FOLD IRELAND
PHOENIX INDUSTRIAL ESTATE, NAVAN RD, ASHTOWN, D15

Project: SHELTERED HOUSING UNITS FOR SENIOR CITIZENS@
MILLWOOD COURT, WOODBINE RD, DUBLIN 5

Drawing title: PROPOSED BIN STORE ENCLOSURE


Scale: AS SHOWN
Date: MARCH 2021

Drawing no.: 1911 P 400
Revision:

Drawn: MARTIN DOYLE
Checked: RAY GRADY

©

DO NOT SCALE FROM THIS DRAWING. USE FIGURED DIMENSIONS IN ALL CASES.
VERIFY DIMENSIONS ON SITE AND REPORT ANY DISCREPANCIES TO THE ARCHITECTS IMMEDIATELY.
THIS DRAWING IS TO BE READ IN CONJUNCTION WITH THE ARCHITECTS SPECIFICATION.
THIS DRAWING IS COPYRIGHT AND MAY ONLY BE REPRODUCED WITH THE ARCHITECTS PERMISSION.

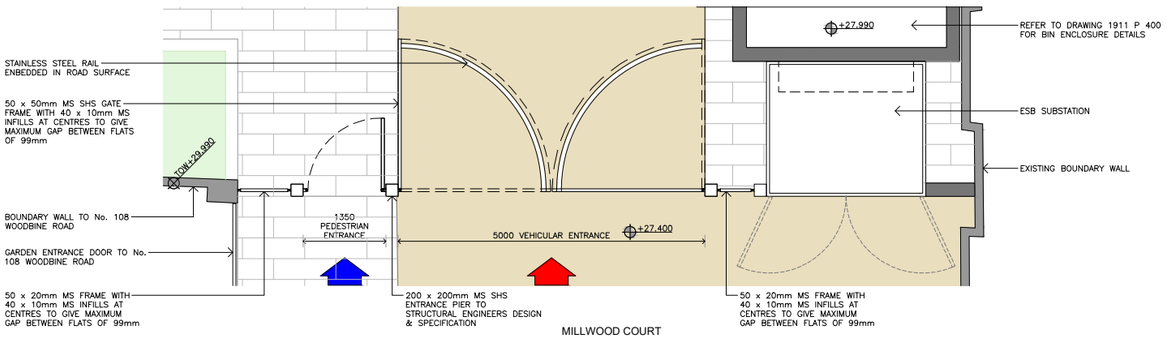


NOTE ALL ENTRANCE GATES TO BE POWER OPERATED UNITS.


PEDESTRIAN ENTRANCE – ACCESS CONTROL SYSTEM – FOB ACCESS, PUSH BUTTON EGRESS.
VEHICULAR ENTRANCE – ACCESS CONTROL SYSTEM – FOB ACCESS, FOB EGRESS.

NORTH


MILLWOOD COURT PEDESTRIAN & VEHICULAR ENTRANCE - LAYOUT PLAN
SCALE 1:100 @ A3

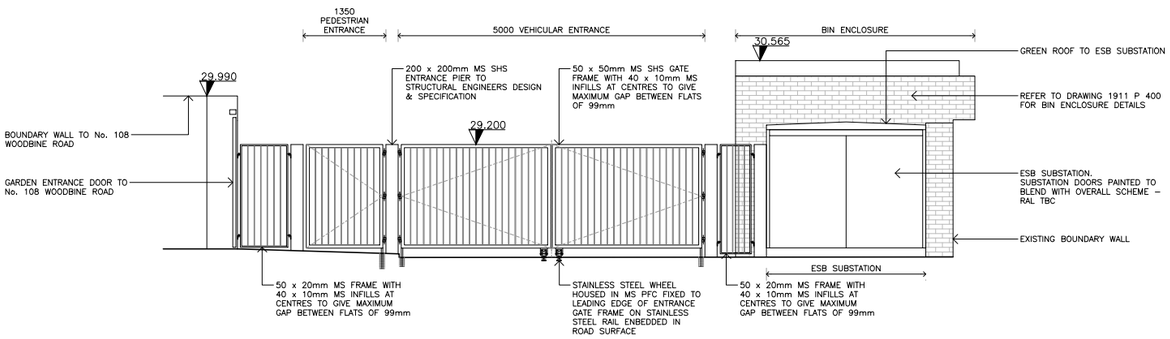


MILLWOOD COURT PEDESTRIAN & VEHICULAR ENTRANCE - ELEVATION
SCALE 1:100 @ A3

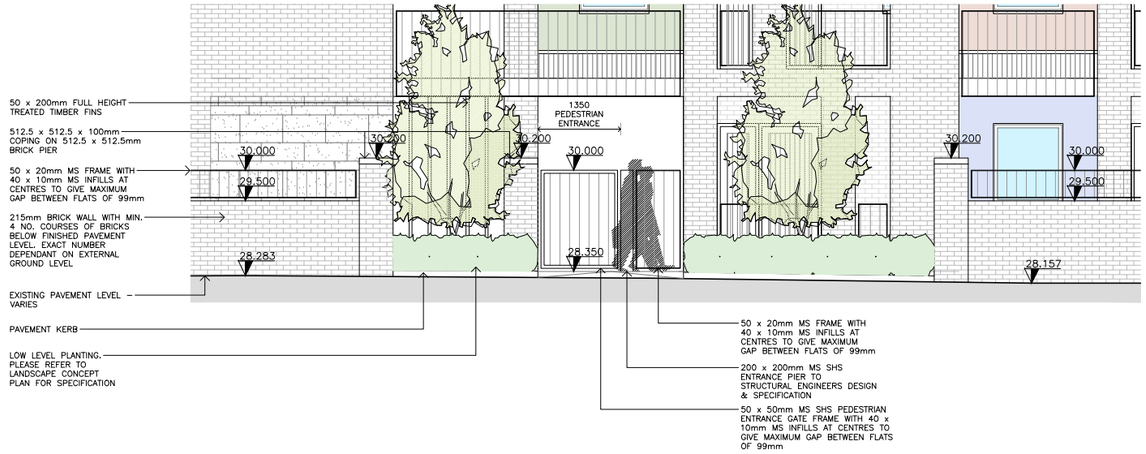


TONLEGEE ROAD PEDESTRIAN ENTRANCE - ELEVATION A
SCALE 1:100 @ A3

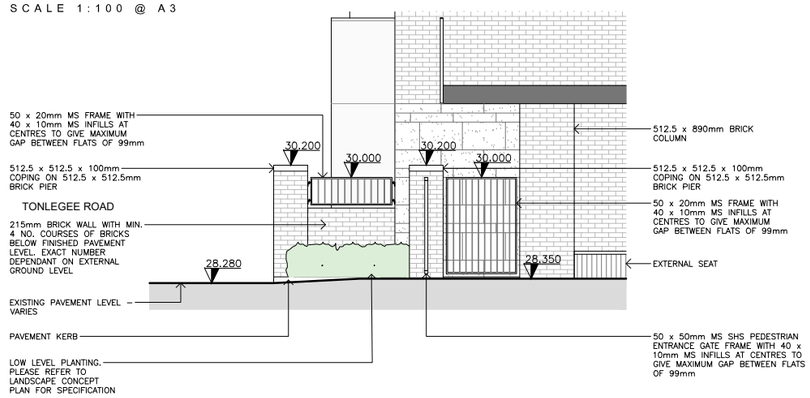

TONLEGEE ROAD PEDESTRIAN ENTRANCE - ELEVATION B
SCALE 1:100 @ A3

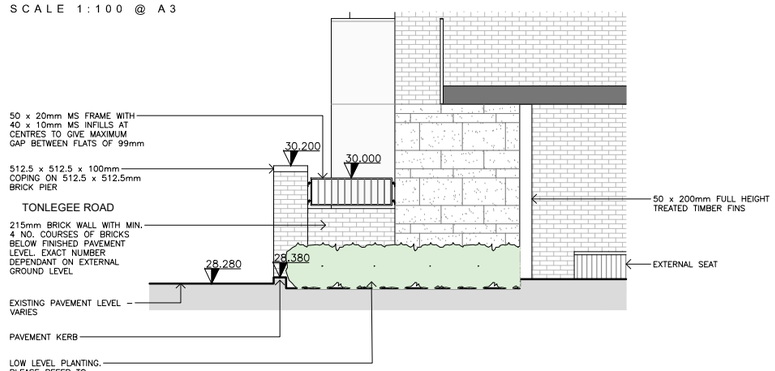

TONLEGEE ROAD PEDESTRIAN ENTRANCE - ELEVATION C
SCALE 1:100 @ A3

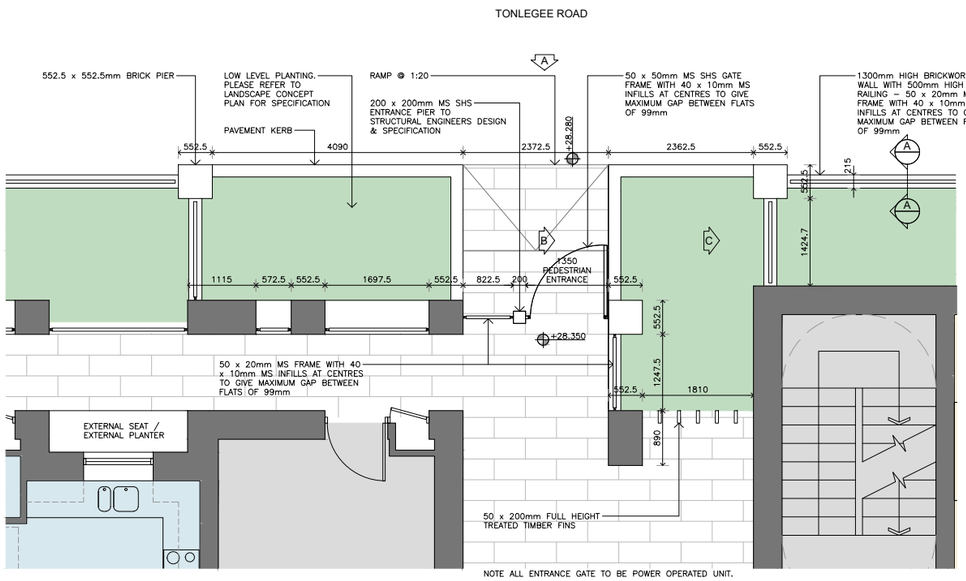


NOTE ALL ENTRANCE GATE TO BE POWER OPERATED UNIT.

PEDESTRIAN ENTRANCE – ACCESS CONTROL SYSTEM – FOB ACCESS, PUSH BUTTON EGRESS.

NORTH

TONLEGEE ROAD PEDESTRIAN ENTRANCE - LAYOUT PLAN
SCALE 1:100 @ A3

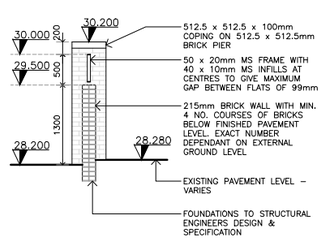

TONLEGEE ROAD BOUNDARY WALL SECTION A-A
SCALE 1:100 @ A3

PLANNING DRAWINGS

No.	Revisions	Date

CANTRELL & CROWLEY
ARCHITECTS & INTERIOR DESIGNERS
Priory, Stillorgan Road, Blackrock, Co. Dublin
Tel : 01-2832055 Fax : 01-2889467 Email : mail@cantrellcrowley.com

Client: FOLD IRELAND
PHOENIX INDUSTRIAL ESTATE, NAVAN RD, ASHTOWN, D15

Project: SHELTERED HOUSING UNITS FOR SENIOR CITIZENS@
MILLWOOD COURT, WOODBINE RD, DUBLIN 5

Drawing title: PROPOSED ENTRANCE DETAILS

Scale: AS SHOWN
Date: MARCH 2021

Drawing no.: 1911 P 401
Revision:

Drawn: MARTIN DOYLE
Checked: RAY GRADY

©