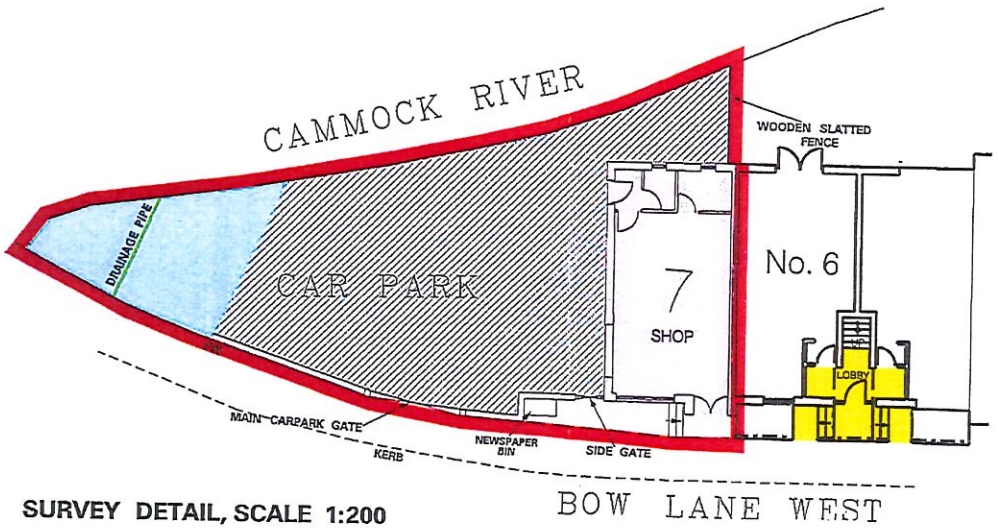

SURVEY DETAIL, SCALE 1:200

NOTES:

CAR PARK SHOWN COLOURED GREY

WAYLEAVE SHOWN COLOURED BLUE

RIGHT OF WAY SHOWN COLOURED YELLOW

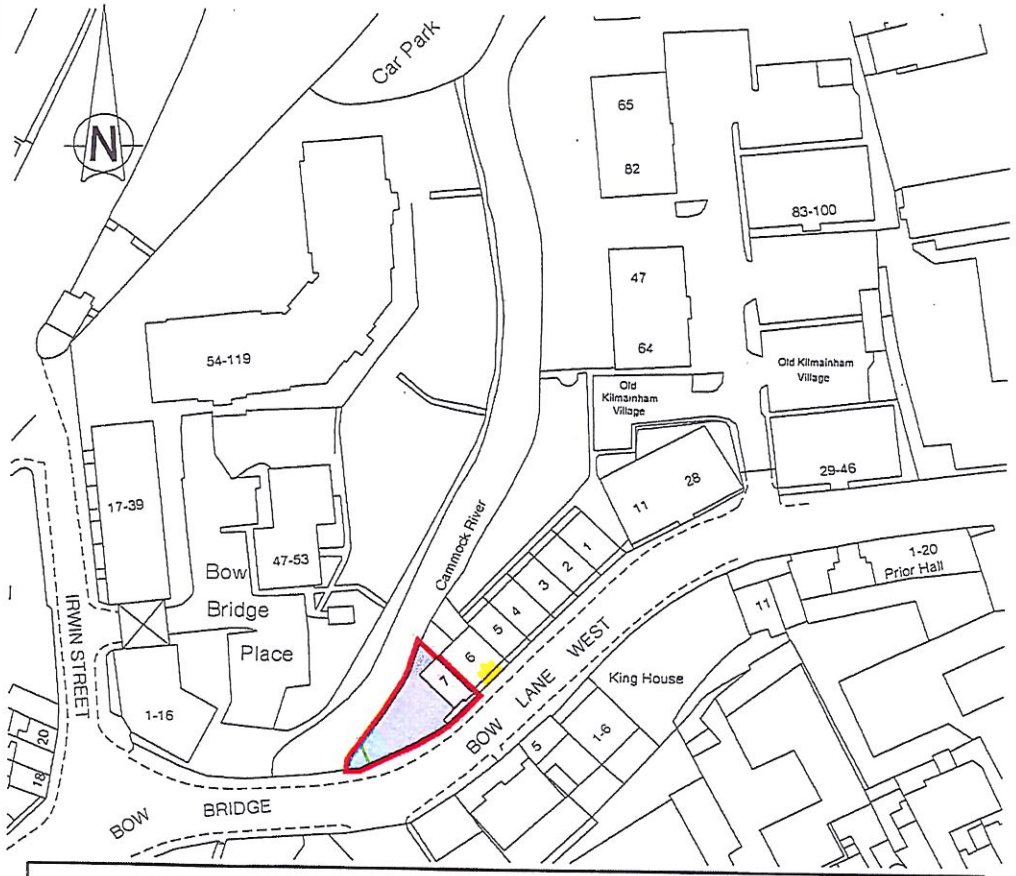

BOW LANE WEST, KILMAINHAM, D8

Dublin City Council lease to Chocolate Factory Arts Centre Ltd.

Dublin City Council
Comhairle Cathrach Baile Átha Cliath

SURVEY AND MAPPING DIVISION
Rannán Suirbhéireachta agus Léarscailithe
ENVIRONMENT AND ENGINEERING DEPARTMENT
An Roinn Comhshaoil agus Innealtóireachta

O.S REF 3263-07-08	SCALE 1-1000 1-200
DATE 25-04-2013	SURVEYED / PRODUCED BY S.F

MICHAEL PHILLIPS
CITY ENGINEER

	INDEX No	FOLDER No	CODE	DWG No	REV
FILE NO	SM-2010-0621-_0204- C3 - 002 - A.dgn				

THIS MAP IS CERTIFIED TO BE COMPUTER GENERATED BY DUBLIN CITY COUNCIL FROM ORDNANCE SURVEY DIGITAL MAPBASE

SURVEY, MAPPING AND RELATED RESEARCH APPROVED

APPROVED _____
THOMAS CURRAN
ACTING MANAGER LAND SURVEYING & MAPPING
DUBLIN CITY COUNCIL

INDEX No.
SM-2010-0621 (2)

OSi data: © Ordnance Survey Ireland. All rights reserved. Licence Number 2013/23/CCMA/ Dublin City Council