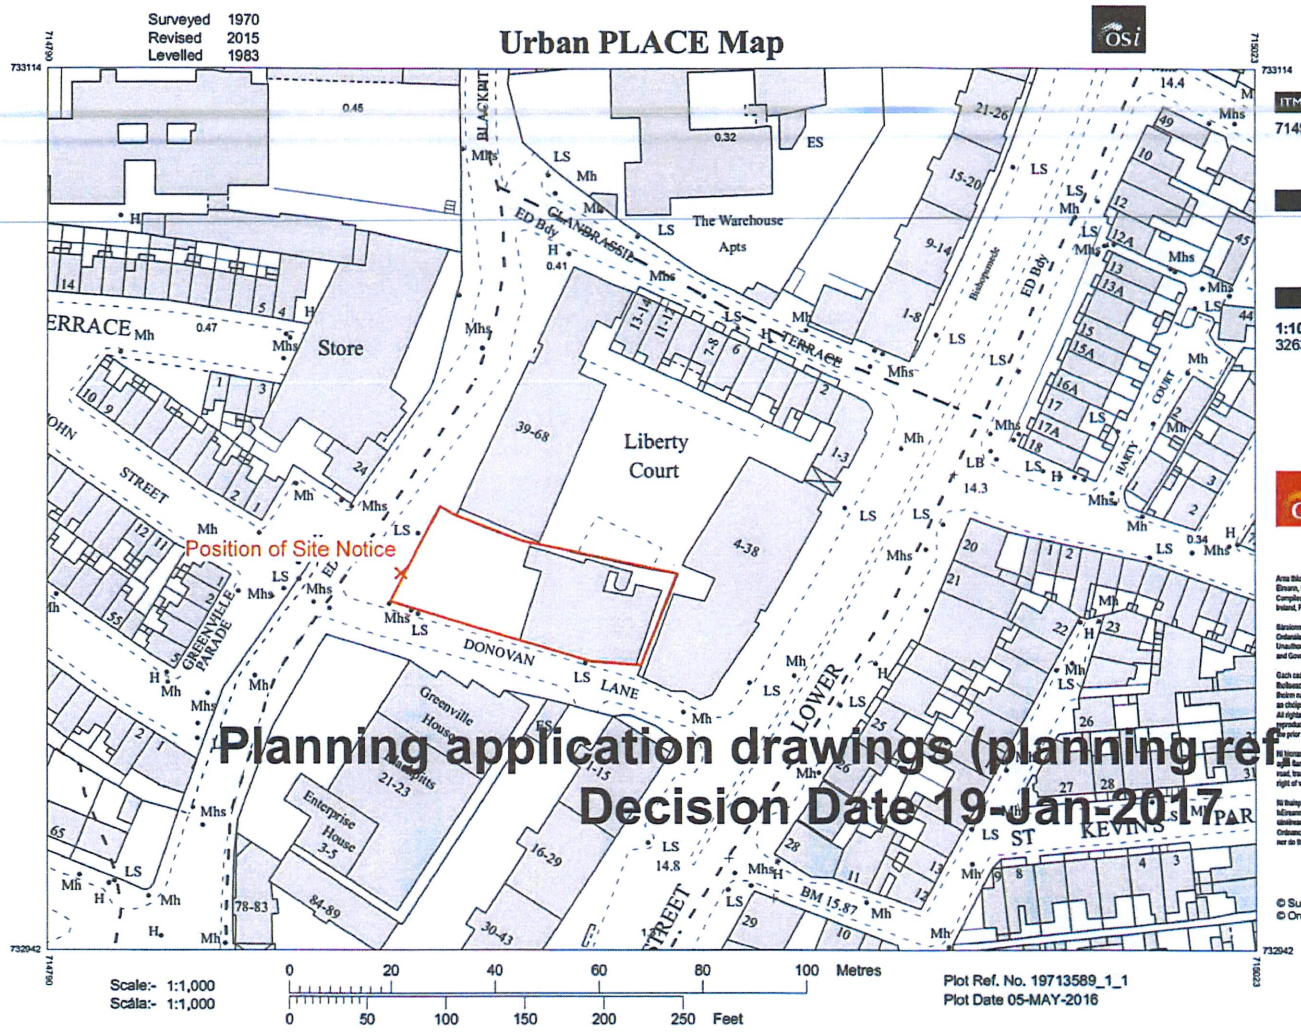

ITM CENTRE PT. COORDS
714906,733028

DESCRIPTION

MAP SHEETS
1:1000
3263-19

Area of Site Shown Bounded in Red

Planning application drawings (planning ref. no. 4142/16)
Decision Date 19-Jan-2017

REFER TO DRAWING 2119-200 : ORDNANCE SURVEY MAP_3263_19

HASSETT DUCATEZ ARCHITECTS
59 THOMAS STREET, DUBLIN 8, IRELAND ph: 01 4715218 email: info@hassettducatezarchitects.com

NOTIFY ARCHITECT OF ANY DISCREPANCIES. CHECK DIMENSIONS ON SITE. DO NOT SCALE. USE FIGURED DIMENSIONS ONLY. COPYRIGHT RESERVED. HASSETT DUCATEZ ARCHITECTS

DCC PLAN.NO: 2025/18
RECEIVED 05 JAN 18

REVISIONS:	CLIENT: Long Roche Development Ltd.	DRAWING: Site Location Map	JOB NO: 2119	DRAWING NO: 2119-200
	PROJECT: St. Kevin's, Donovan Lane, Clanbrassil Street		SCALE: 1:1000	DATE: 19.10.16 REV. NO