Notes:

Do not scale from this drawing.
Use figured dimensions only.
All errors and omissions to be reported to the Architect.
This drawing to be read in conjunction with relevant consultant's drawings.
All dimensions are in millimeters and all levels are in meters to match Datum's unless otherwise noted.

Contractor Design responsibility
It is noted that there are many elements within the works that require contractor design, and will be subject to certification as part of BCAR – see Preliminary Inspection Plan for clarity on certification required.

© This drawing or design may not be reproduced without permission.

Surveyed 1969-1972
Revised 2016
Levelled 1968-1983

Urban PLACE Map

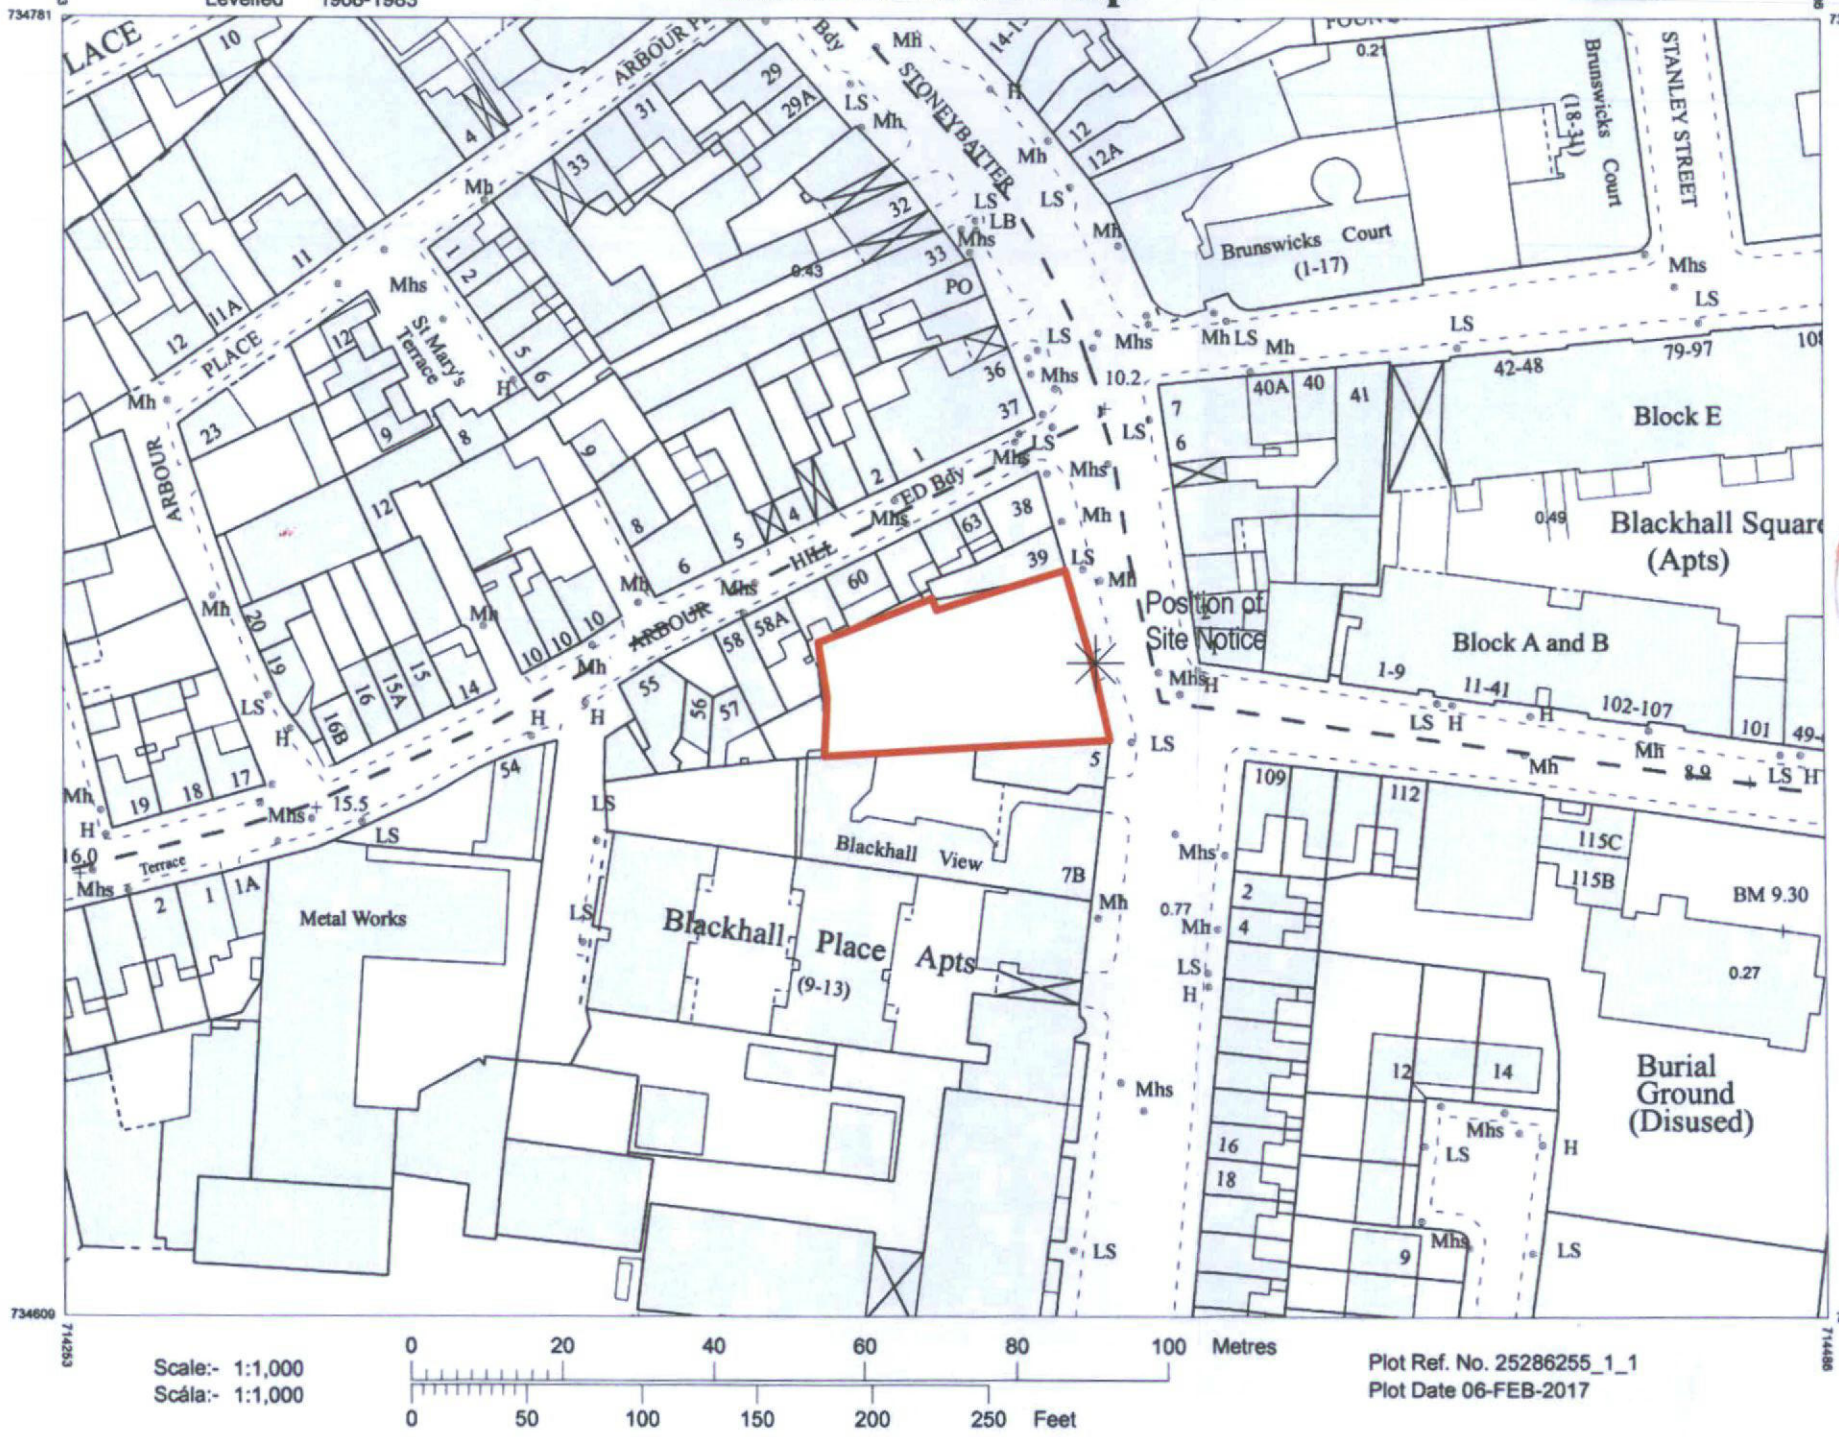

Plot Ref. No. 25286255_1_1
Plot Date 06-FEB-2017

ITM CENTRE PT COORDS
714370,734695

DESCRIPTION

MAP SHEETS
1:1000
3263-03 3263-04

ORDNANCE SURVEY IRELAND
Agent 3
OSi Authorised Survey Agent

Produced by University College Dublin, Richview, Clonskeagh, Dublin 14 On behalf of Ordnance Survey Ireland, Phoenix Park, Dublin 8.

Sáraíonn atáirgeadh neamhúdaraithe cóipcheart Shuirbhéireacht Ordanáis Éireann agus Rialtas na hÉireann.
Unauthorised reproduction infringes Ordnance Survey Ireland and Government of Ireland copyright.

Gach cead cosnamh. Ni ceadmhach aon chuid den fhoilseachán seo a chóipeáil, a atáirgeadh nó a tharchur in aon fhoirm ná ar aon bhealach gan cead i scríbhinn roimh ré ó úinéiri an chóipchirt. All rights reserved. No part of this publication may be copied, reproduced or transmitted in any form or by any means without the prior written permission of the copyright owners.

© Suirbhéireacht Ordanáis Éireann, 2017
© Ordnance Survey Ireland, 2017

N

LEGEND:

Site Boundary

Ordnance Survey Ireland Licence No. AR 0035217
© Ordnance Survey Ireland / Government of Ireland

DCC PLAN NO. 3538/17
RECEIVED 28 JUL 17

Revisions:

Rev.	Description	Date	By
1	Issued for Planning	28/07/2017	JM

Project: Blackhall Place Stoneybatter

Client: Bartra Capital Property

Title: Site Location Plan

Drawing / Document Name:
Project Number: 2308
Project Originator Volume Level Type Role Sheet Number: BHP-CA-00-ZZ-DR-A-0501

Suitability Status : Code - Description: S4 - For Stage Approval
Revision: P- 1

Scale @ A3: 1 : 1000
Drawn: John Meehan
Checked: Stephan Carter
Date: 16/05/17

COADY ARCHITECTS
Mt Pleasant Business Ctr, Ranelagh, Dublin 6, D06 X7P6
4 Carteynon House, Main St, Oranmore, Co. Galway, H91 T326
01 497 6766 | 091 79 8925 | admin@coady.ie | www.coady.ie

1 Planning- Site Location Plan
1 : 1000