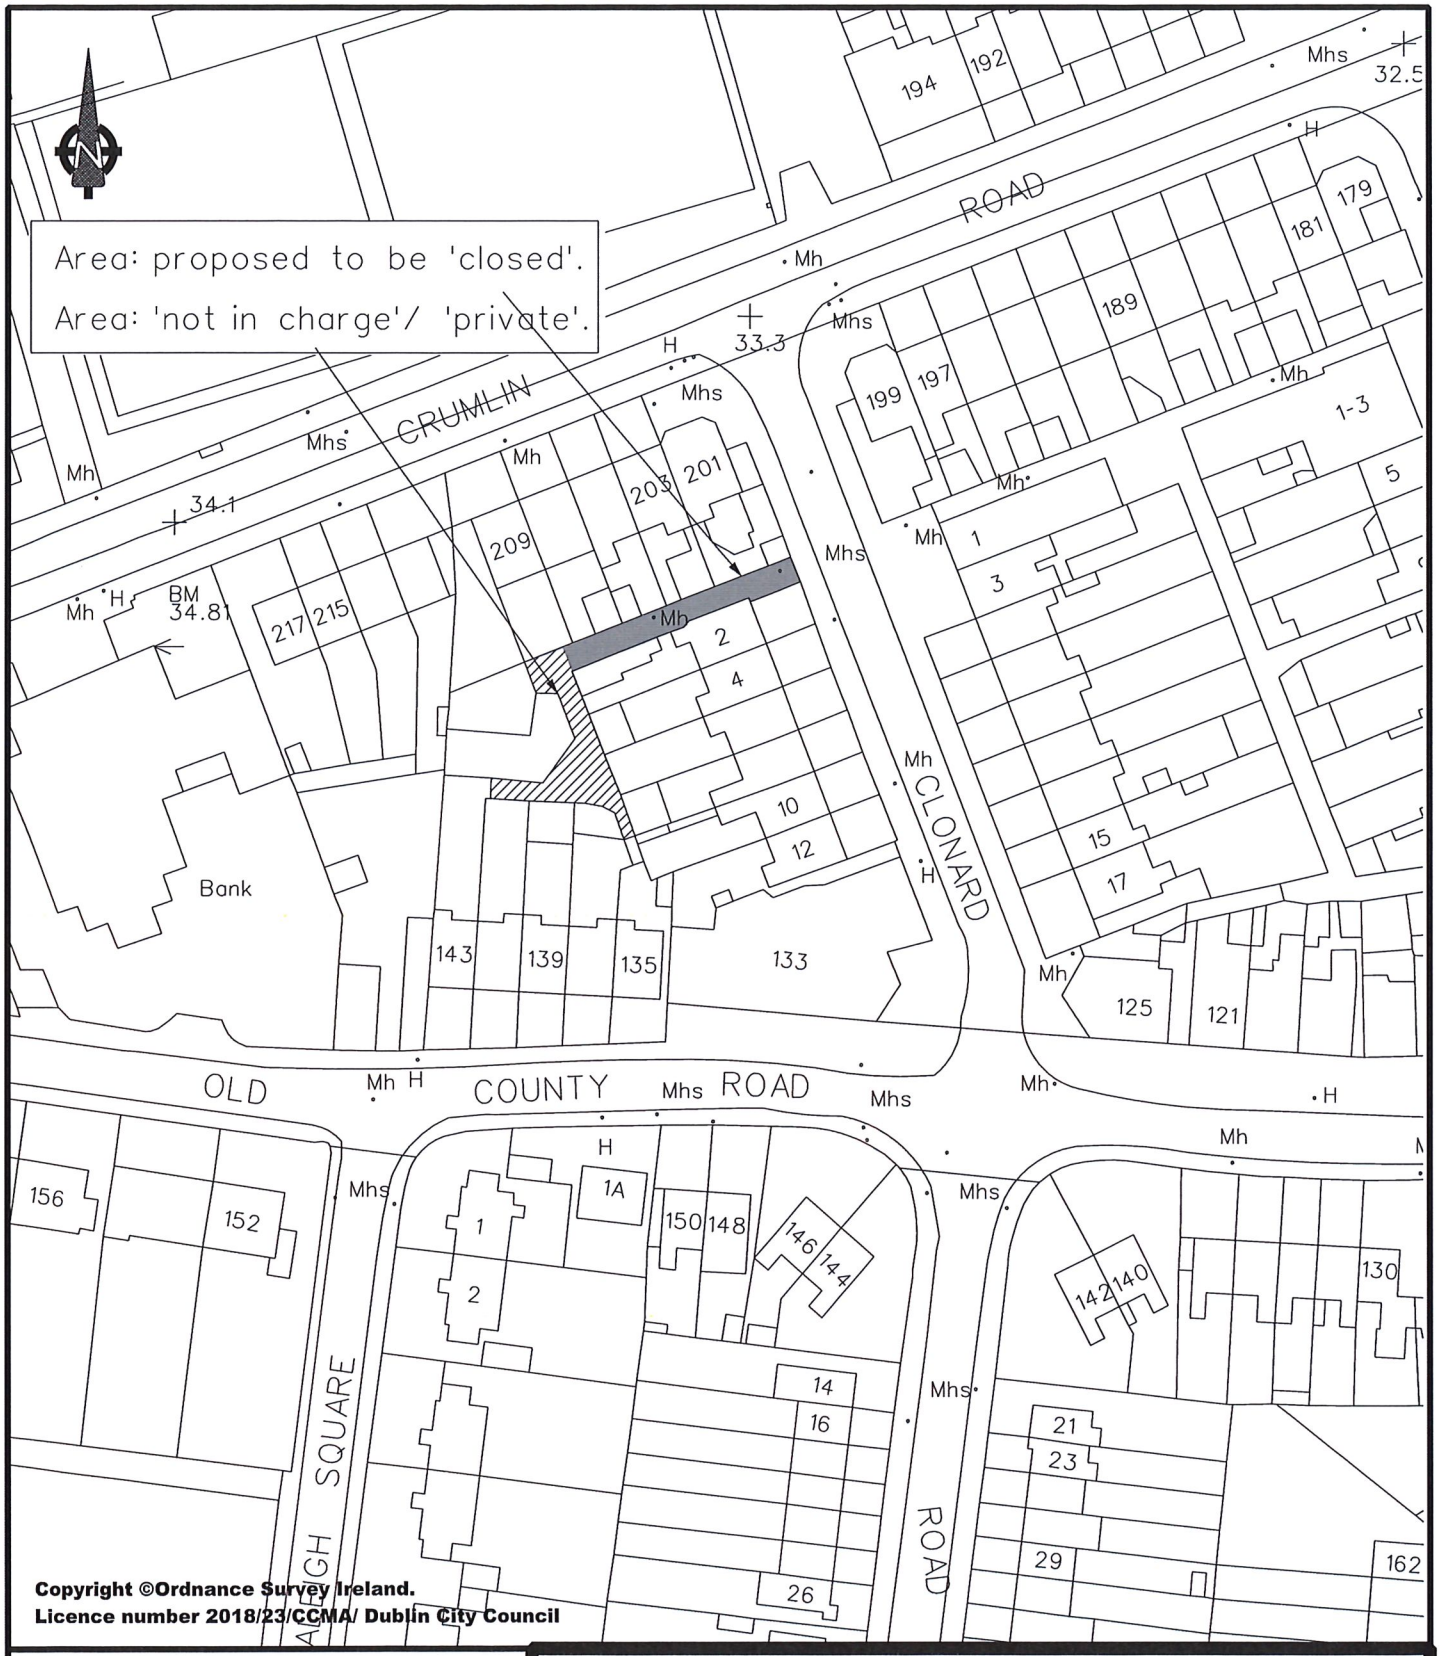

Copyright ©Ordnance Survey Ireland.
Licence number 2018/23/CCMA/ Dublin City Council

Comhairle Cathrach Bhaile Átha Cliath
Dublin City Council

ENVIRONMENT & TRANSPORTATION DEPARTMENT,

CIVIC OFFICES,

WOOD QUAY, DUBLIN 8.

Roads Act 1993 Section 73(1).

Proposed extinguishment of public r.o.w.

Laneway at 2–10 Clonard Road,

137–143 Old County Rd, 201–209 Crumlin Rd.

ROADS MAINTENANCE DIVISION

R.M. 37066

Dr John W. Flanagan CEng FIEI FICE
City Engineer

C.A.D. BY	DATE	REVISED	SCALE
	15/10/2018	//20	1:1000