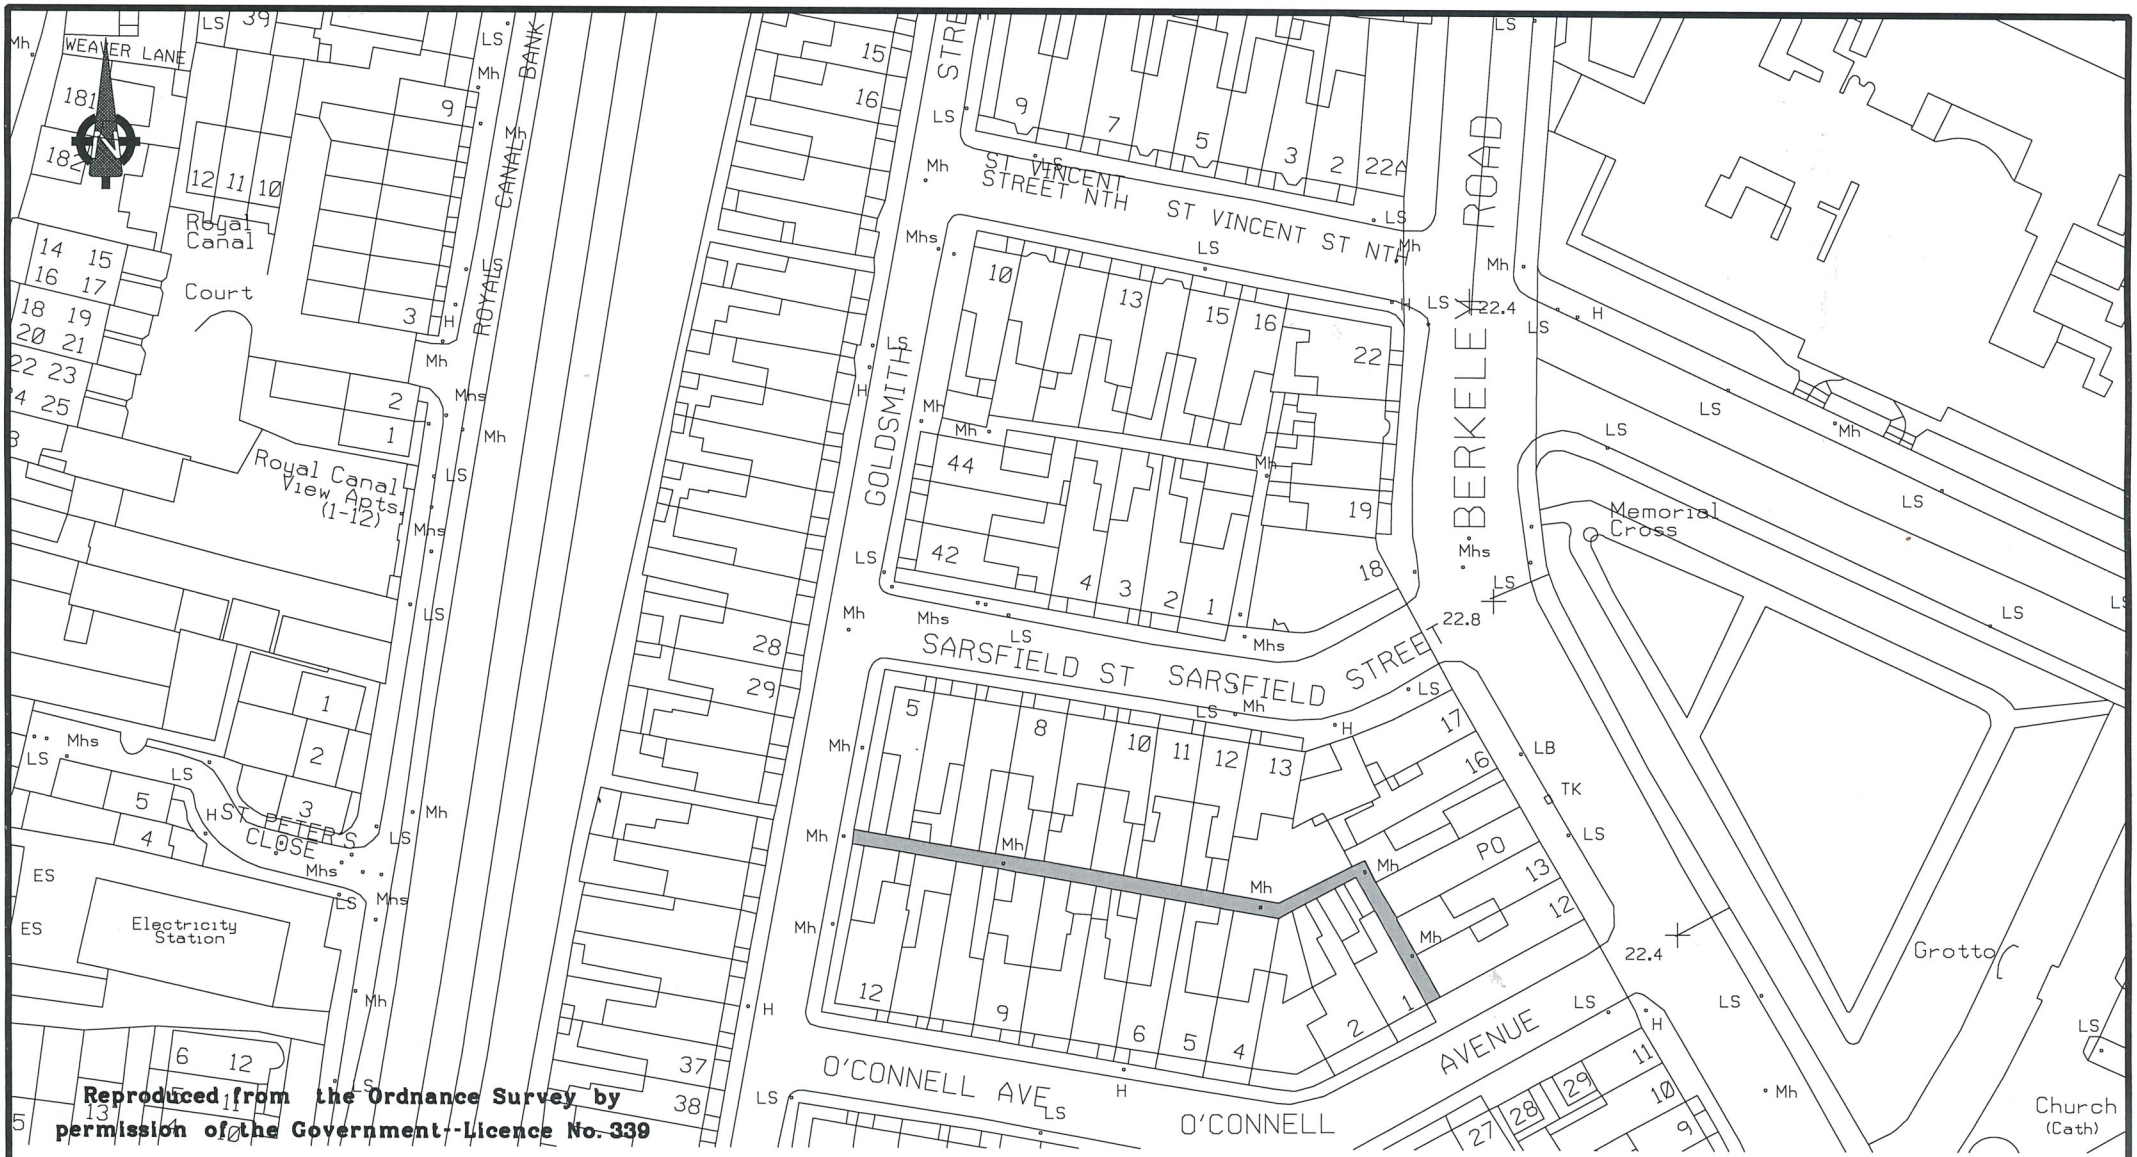

Reproduced from the Ordnance Survey by permission of the Government--Licence No. 339

DUBLIN CITY COUNCIL

Comhairle Chathair Bhaile Átha Cliath

ROADS & S 'REE 'S DEPAR 'MEN '.
CIVIC OFFICES
WOOD QUAY., DUBLIN 8.

B. CALLEGY
DEPU 'Y CI 'Y ENGINEER (ROADS & S 'REE 'S)

REVISION	DESCRIPTION	DATE
		//20
		//20
		//20

ROADS MAIN 'ENANCE DIVISION

REFERENCE DRAWINGS
DATUM
C.A.D. BY
CHECKED BY Ron
APPROVED BY

Roads Act 1993 Section 73(1).
Proposed extinguishment of public r.o.w. over laneway at Sarsfield Rd, Berkley Rd, O'Connell Ave, Goldsmith St, D.7.

SCALE 1:1000

DATE 05/10/2022

DRAWING No.
R.M. 24302A