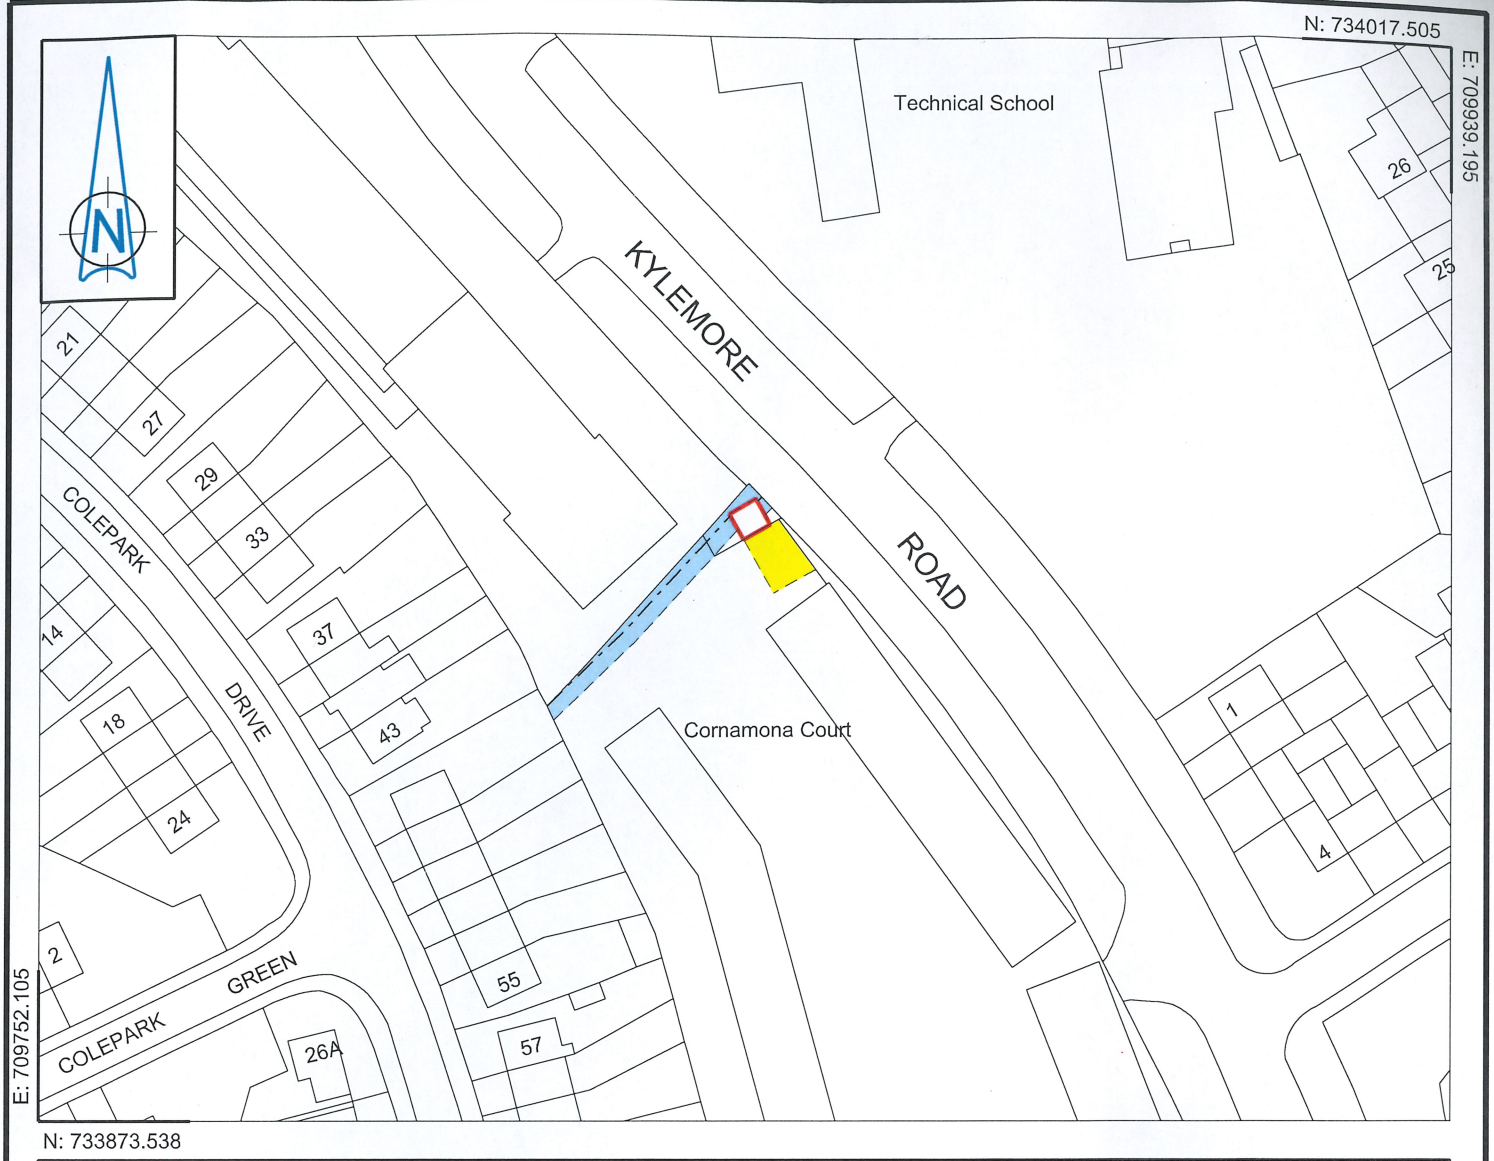


CORNAMONA COURT

ESB Substation

Dublin City Council to E.S.B.

Disposal of Fee Simple (16m²) shown thus

Right of Way to E.S.B. shown thus

Cable Easement (2m) shown thus

Comhairle Cathrach Bhaile Átha Cliath
Dublin City Council

An Roinn Comhshaoil agus Iompair
Rannán Suirbhéireachta agus Léarscáilithe
Environment and Transportation Department
Survey and Mapping Division

O.S REF	SCALE
3262-08	1:1000@A3
DATE	**SURVEYED / PRODUCED BY**
16-08-2019	T. Curran

	INDEX No	FOLDER No	CODE	DWG No	REV
FILE NO	SM-2019-0923-_0204- C3 - 001 - B.dgn				

Dr JOHN W. FLANAGAN
CEng FIEI FICE
CITY ENGINEER

THIS MAP IS CERTIFIED TO BE COMPUTER GENERATED BY DUBLIN CITY COUNCIL FROM ORDNANCE SURVEY DIGITAL MAPBASE

SURVEY, MAPPING AND RELATED RESEARCH APPROVED

APPROVED Tom Curran 26/08/2019
THOMAS CURRAN
ACTING MANAGER LAND SURVEYING & MAPPING
DUBLIN CITY COUNCIL

INDEX No.
SM-2019-0923

OSi data : © Ordnance Survey Ireland. All rights reserved. Licence Number 2019 /23/CCMA/ Dublin City Council