

LEGEND:

- CYCLETRACK
- CYCLE LANE
- FOOTPATH
- CARRIAGEWAY
- BUS LANE
- GRASS AREA / VERGE
- EXISTING KERB

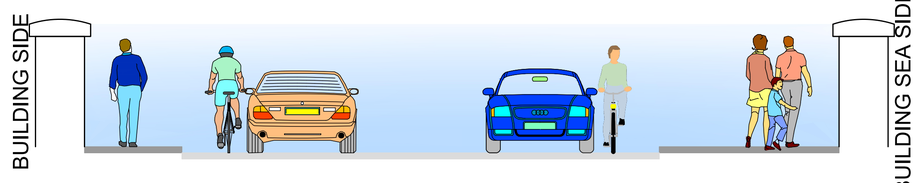

EXISTING CROSS SECTION Q-Q

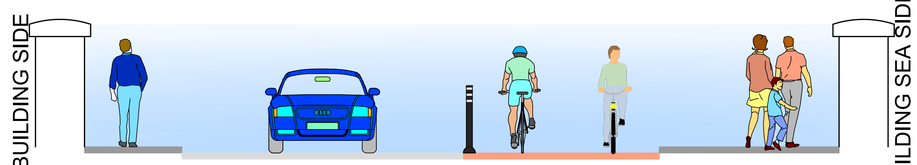

PROPOSED CROSS SECTION Q-Q

SHEET 16
SHEET 17

NO CHANGE TO KERB
NO CHANGE TO KERB
NO CHANGE TO KERB
NO CHANGE TO KERB

RAILWAY LINE
RAILWAY LINE

PROPOSED PEDESTRIAN CROSSING
PROPOSED PEDESTRIAN CROSSING
ADJUST EXISTING CENTRAL TRAFFIC ISLAND
PROPOSED BUS STOP
RELOCATE EXISTING BUS STOP
TIE INTO EXISTING
NO ENTRY

MERRION ROAD
MERRION ROAD

BUS LÁNA

DRAFT

K:\DCC\20009\01_WIP\DRD\DCC20009-NTA-GEO_HV-00_XX_00-DR-KK-0103.dwg

Disclaimer

a. This drawing is to be used for the design element identified in the titlebox. Other information shown is to be considered indicative only. The drawing is to be read in conjunction with all other relevant design drawings.

b. O.S. data used for plans are printed under © Ordnance Survey Ireland Government of Ireland. All rights reserved. Licence Number EN 0082120 National Transport Authority. All elevations are in metres and relate to OSi Geoid Model (OSGM15) Malin Head. All Co-ordinates are in Irish Transverse Mercator Grid (ITM) as defined by OSi active local GPS station.

c. Information concerning the position of apparatus shown on this drawing is based on drawings supplied by the utility owners and/or the utility works contractor, whilst every care has been taken in the preparation of this drawing, positions should be taken as approximate and are intended for general guidance only and no representation is made by the NTA as to the accuracy, completeness, sufficiency or otherwise of this drawing and the position of the apparatus.The information contained herein does not purport to be comprehensive or final as the apparatus is subject to being altered and/or superceded. Recipients should not rely on this information. Any liabilities are hereby expressly disclaimed.

d. The information contained herein has been provided by the NTA but does not purport to be comprehensive or final. Recipients should not rely on the information. Neither the NTA nor any of its directors, officers, employees, agents, stakeholders or advisers make any representation or warranty as to, or accept any liability or responsibility in relation to, the adequacy, accuracy, reasonableness or completeness of the information provided as part of this document or any matter on which the information is based (including but not limited to loss or damage arising as a result of reliance by recipients on the information or any part of it. Any liabilities are hereby expressly disclaimed.

Project Ireland 2040 Building Ireland's Future

NTA Údarás Náisiúnta Iompair National Transport Authority

Rev	Date	Drn	Chk'd	App'd	Amendment
-	-	-	-	-	FOR INFORMATION
J01	06.10.20	JG	CF	-	FOR INFORMATION

Client: Comhairle Cathrach Bhaile Átha Cliath Dublin City Council

Date	Drawn	Checked	Approved
AUG. 2020	JG	MA	MA

Scale		Project Code	Contract Code	Data Producer QMS Code
1:250	@ A1	-		
1:500	@ A3			

Project Title: STRAND ROAD TRIAL TWO-WAY CYCLE TRACK

Drawing Title: MERRION ROAD / ROCK ROAD GENERAL ARRANGEMENT

Drawing File Number	Sheet Number	Status	Rev
DCC20009-NTA-GEO_HV-00_XX_00-DR-KK-0103	01 of 05	S3	J02

DO NOT SCALE USE FIGURED DIMENSIONS ONLY

LEGEND:

- CYCLETRACK
- CYCLE LANE
- FOOTPATH
- CARRIAGEWAY
- BUS LANE
- GRASS AREA / VERGE
- EXISTING KERB

RAILWAY LINE

RELOCATE EXISTING BUS STOP

EXISTING CAR WASH EXIT

PHYSICAL KERB SEPARATION

PHYSICAL KERB SEPARATION

MERRION ROAD

MERRION ROAD

MERRION ROAD

MERRION ROAD

BUS LÁNA

NO CHANGE TO KERB

Car Park

Car Park

HWM

DRAFT

K:\DCC\20009101_WIP\DRI\DCC20009-NTA-GEO_HV-00_XX_00-DR-KK-0103.dwg

Disclaimer

a. This drawing is to be used for the design element identified in the titlebox. Other information shown is to be considered indicative only. The drawing is to be read in conjunction with all other relevant design drawings.

b. O.S. data used for plans are printed under © Ordnance Survey Ireland Government of Ireland. All rights reserved. Licence Number EN 0082120 National Transport Authority. All elevations are in metres and relate to OSi Geoid Model (OSGM15) Malin Head. All Co-ordinates are in Irish Transverse Mercator Grid (ITM) as defined by OSi active local GPS station.

c. Information concerning the position of apparatus shown on this drawing is based on drawings supplied by the utility owners and/or the utility works contractor, whilst every care has been taken in the preparation of this drawing, positions should be taken as approximate and are intended for general guidance only and no representation is made by the NTA as to the accuracy, completeness, sufficiency or otherwise of this drawing and the position of the apparatus.The information contained herein does not purport to be comprehensive or final as the apparatus is subject to being altered and/or superceded. Recipients should not rely on this information. Any liabilities are hereby expressly disclaimed.

d. The information contained herein has been provided by the NTA but does not purport to be comprehensive or final. Recipients should not rely on the information. Neither the NTA nor any of its directors, officers, employees, agents, stakeholders or advisers make any representation or warranty as to, or accept any liability or responsibility in relation to, the adequacy, accuracy, reasonableness or completeness of the information provided as part of this document or any matter on which the information is based (including but not limited to loss or damage arising as a result of reliance by recipients on the information or any part of it. Any liabilities are hereby expressly disclaimed.

Project Ireland 2040 Building Ireland's Future

NTA Údarás Náisiúnta Iompair National Transport Authority

Rev	Date	Drn	Chk'd	App'd	Amendment
J01	06.10.20	JG	CF	-	FOR INFORMATION

Client: Comhairle Cathrach Bhaile Átha Cliath Dublin City Council

Date	Drawn	Checked	Approved
AUG. 2020	JG	MA	MA

Scale		Project Code	Contract Code	Data Producer QMS Code
1:250	@ A1	-		
1:500	@ A3			

Project Title: STRAND ROAD TRIAL TWO-WAY CYCLE TRACK

Drawing Title: MERRION ROAD / ROCK ROAD GENERAL ARRANGEMENT

Drawing File Number	Sheet Number	Status	Rev
DCC20009-NTA-GEO_HV-00_XX_00-DR-KK-0103	02 of 05	S3	J01

DO NOT SCALE USE FIGURED DIMENSIONS ONLY

LEGEND:

- CYCLETRACK
- CYCLE LANE
- FOOTPATH
- CARRIAGEWAY
- BUS LANE
- GRASS AREA / VERGE
- EXISTING KERB

RAILWAY LINE

PETROL STATION ENTRANCE

PETROL STATION EXIT

PHYSICAL KERB SEPARATION

NO CHANGE TO KERB

ADJUST EXISTING TRAFFIC ISLAND

PHYSICAL KERB SEPARATION

OFFICE CAR PARK ENTRANCE / EXIT

PROPOSED RELOCATED BUS STOP

EXISTING PEDESTRIAN & CYCLING FACILITY

ELM PARK

ARK Apts

Car Park

MERRIO

STOP

LÁNA BUS

BUS STOP

DRAFT

K:\DCC\20009\01_WIP\DRI\DCC20009-NTA-GEO_HV-00_XX_00-DR-KK-0103.dwg

Disclaimer

a. This drawing is to be used for the design element identified in the titlebox. Other information shown is to be considered indicative only. The drawing is to be read in conjunction with all other relevant design drawings.

b. O.S. data used for plans are printed under © Ordnance Survey Ireland Government of Ireland. All rights reserved. Licence Number EN 0082120 National Transport Authority. All elevations are in metres and relate to OSi Geoid Model (OSGM15) Malin Head. All Co-ordinates are in Irish Transverse Mercator Grid (ITM) as defined by OSi active local GPS station.

c. Information concerning the position of apparatus shown on this drawing is based on drawings supplied by the utility owners and/or the utility works contractor, whilst every care has been taken in the preparation of this drawing, positions should be taken as approximate and are intended for general guidance only and no representation is made by the NTA as to the accuracy, completeness, sufficiency or otherwise of this drawing and the position of the apparatus.The information contained herein does not purport to be comprehensive or final as the apparatus is subject to being altered and/or superceded. Recipients should not rely on this information. Any liabilities are hereby expressly disclaimed.

d. The information contained herein has been provided by the NTA but does not purport to be comprehensive or final. Recipients should not rely on the information. Neither the NTA nor any of its directors, officers, employees, agents, stakeholders or advisers make any representation or warranty as to, or accept any liability or responsibility in relation to, the adequacy, accuracy, reasonableness or completeness of the information provided as part of this document or any matter on which the information is based (including but not limited to loss or damage arising as a result of reliance by recipients on the information or any part of it. Any liabilities are hereby expressly disclaimed.

Project Ireland 2040 Building Ireland's Future

NTA Údarás Náisiúnta Iompair National Transport Authority

Rev	Date	Drn	Chk'd	App'd	Amendment
J01	06.10.20	JG	CF	-	FOR INFORMATION

Client: Comhairle Cathrach Bhaile Átha Cliath Dublin City Council

Date	Drawn	Checked	Approved
AUG. 2020	JG	MA	MA

Scale 1:250 @ A1, 1:500 @ A3 | Project Code: - | Contract Code | Data Producer QMS Code

Project Title: STRAND ROAD TRIAL TWO-WAY CYCLE TRACK

Drawing Title: MERRION ROAD / ROCK ROAD GENERAL ARRANGEMENT

Drawing File Number	Sheet Number	Status	Rev
DCC20009-NTA-GEO_HV-00_XX_00-DR-KK-0103	03 of 05	S3	J01

DO NOT SCALE USE FIGURED DIMENSIONS ONLY

LEGEND:

- CYCLETRACK
- CYCLE LANE
- FOOTPATH
- CARRIAGEWAY
- BUS LANE
- GRASS AREA / VERGE
- EXISTING KERB

OFFICE CAR PARK ENTRANCE / EXIT

PROPOSAL TO REMOVE BELLEVUE AVENUE BUS STOP 425

NO CHANGE TO KERB

PHYSICAL KERB SEPARATION

PHYSICAL KERB SEPARATION

NO CHANGE TO KERB

PROPOSAL TO REMOVE BELLEVUE AVENUE BUS STOP 475

STOP

STOP

STOP

BUS LÁNA

BUS LÁNA

BUS LÁNA

MERRION ROAD

BELLEVUE AVENUE

Car Park

Car Park

Car Park

Hotel

Burial Ground

DRAFT

K:\DCC\20009101_WIP\DRI\DCC20009-NTA-GEO_HV-00_XX_00-DR-KK-0103.dwg

Disclaimer

a. This drawing is to be used for the design element identified in the titlebox. Other information shown is to be considered indicative only. The drawing is to be read in conjunction with all other relevant design drawings.

b. O.S. data used for plans are printed under © Ordnance Survey Ireland Government of Ireland. All rights reserved. Licence Number EN 0082120 National Transport Authority. All elevations are in metres and relate to OSi Geoid Model (OSGM15) Malin Head. All Co-ordinates are in Irish Transverse Mercator Grid (ITM) as defined by OSi active local GPS station.

c. Information concerning the position of apparatus shown on this drawing is based on drawings supplied by the utility owners and/or the utility works contractor, whilst every care has been taken in the preparation of this drawing, positions should be taken as approximate and are intended for general guidance only and no representation is made by the NTA as to the accuracy, completeness, sufficiency or otherwise of this drawing and the position of the apparatus.The information contained herein does not purport to be comprehensive or final as the apparatus is subject to being altered and/or superceded. Recipients should not rely on this information. Any liabilities are hereby expressly disclaimed.

d. The information contained herein has been provided by the NTA but does not purport to be comprehensive or final. Recipients should not rely on the information. Neither the NTA nor any of its directors, officers, employees, agents, stakeholders or advisers make any representation or warranty as to, or accept any liability or responsibility in relation to, the adequacy, accuracy, reasonableness or completeness of the information provided as part of this document or any matter on which the information is based (including but not limited to loss or damage arising as a result of reliance by recipients on the information or any part of it. Any liabilities are hereby expressly disclaimed.

Project Ireland 2040 Building Ireland's Future

NTA Údarás Náisiúnta Iompair National Transport Authority

Rev	Date	Drn	Chk'd	App'd	Amendment
J01	06.10.20	JG	CF	-	FOR INFORMATION

Client: Comhairle Cathrach Bhaile Átha Cliath Dublin City Council

Date	Drawn	Checked	Approved
AUG. 2020	JG	MA	MA

Scale 1:250 @ A1, 1:500 @ A3 | Project Code - | Contract Code | Data Producer QMS Code

Project Title: STRAND ROAD TRIAL TWO-WAY CYCLE TRACK

Drawing Title: MERRION ROAD / ROCK ROAD GENERAL ARRANGEMENT

Drawing File Number	Sheet Number	Status	Rev
DCC20009-NTA-GEO_HV-00_XX_00-DR-KK-0103	04 of 05	S3	J01

DO NOT SCALE USE FIGURED DIMENSIONS ONLY

LEGEND:

- CYCLETRACK
- CYCLE LANE
- FOOTPATH
- CARRIAGEWAY
- BUS LANE
- GRASS AREA / VERGE
- EXISTING KERB

SUBJECT TO CONSIDERATION AND DEVELOPMENT BY DLRCC

DCC / DLRCC BOUNDARY LINE

PROPOSED ISLAND BUS STOP

PROPOSED KERBSIDE ISLANDS

PHYSICAL KERB SEPARATION

EXISTING TRAFFIC ISLAND TO BE REMOVED

PROPOSED KERBSIDE ISLANDS

PHYSICAL KERB SEPARATION

BUS LANA

BUS

ROCK ROAD

EXCEPT BUSES

EXTENT OF DCC WORKS

EXTENT OF DLRCC WORKS

STOP

NO CHANGE TO KERB

TRIMLESTON AVENUE

EXISTING TRAFFIC ISLAND TO BE REMOVED

NO CHANGE TO KERB

STOP

ST. HELEN'S ROAD

Burial Ground

DRAFT

Disclaimer

a. This drawing is to be used for the design element identified in the titlebox. Other information shown is to be considered indicative only. The drawing is to be read in conjunction with all other relevant design drawings.

b. O.S. data used for plans are printed under © Ordnance Survey Ireland Government of Ireland. All rights reserved. Licence Number EN 0082120 National Transport Authority. All elevations are in metres and relate to OSi Geoid Model (OSGM15) Malin Head. All Co-ordinates are in Irish Transverse Mercator Grid (ITM) as defined by OSi active local GPS station.

c. Information concerning the position of apparatus shown on this drawing is based on drawings supplied by the utility owners and/or the utility works contractor, whilst every care has been taken in the preparation of this drawing, positions should be taken as approximate and are intended for general guidance only and no representation is made by the NTA as to the accuracy, completeness, sufficiency or otherwise of this drawing and the position of the apparatus.The information contained herein does not purport to be comprehensive or final as the apparatus is subject to being altered and/or superceded. Recipients should not rely on this information. Any liabilities are hereby expressly disclaimed.

d. The information contained herein has been provided by the NTA but does not purport to be comprehensive or final. Recipients should not rely on the information. Neither the NTA nor any of its directors, officers, employees, agents, stakeholders or advisers make any representation or warranty as to, or accept any liability or responsibility in relation to, the adequacy, accuracy, reasonableness or completeness of the information provided as part of this document or any matter on which the information is based (including but not limited to loss or damage arising as a result of reliance by recipients on the information or any part of it. Any liabilities are hereby expressly disclaimed.

Project Ireland 2040 Building Ireland's Future

NTA Údarás Náisiúnta Iompair National Transport Authority

Rev	Date	Drn	Chk'd	App'd	Amendment
J01	06.10.20	JG	CF	-	FOR INFORMATION

Client: Comhairle Cathrach Bhaile Átha Cliath Dublin City Council

Date	Drawn	Checked	Approved
AUG. 2020	JG	MA	MA

Scale		Project Code	Contract Code	Data Producer QMS Code
1:250	@ A1	-		
1:500	@ A3			

Project Title: STRAND ROAD TRIAL TWO-WAY CYCLE TRACK

Drawing Title: MERRION ROAD / ROCK ROAD GENERAL ARRANGEMENT

Drawing File Number	Sheet Number	Status	Rev
DCC20009-NTA-GEO_HV-00_XX_00-DR-KK-0103	05 of 05	S3	J01

DO NOT SCALE USE FIGURED DIMENSIONS ONLY

K:\DCC\20009\01_WIP\DR\DCC20009-NTA-GEO_HV-00_XX_00-DR-KK-0103.dwg