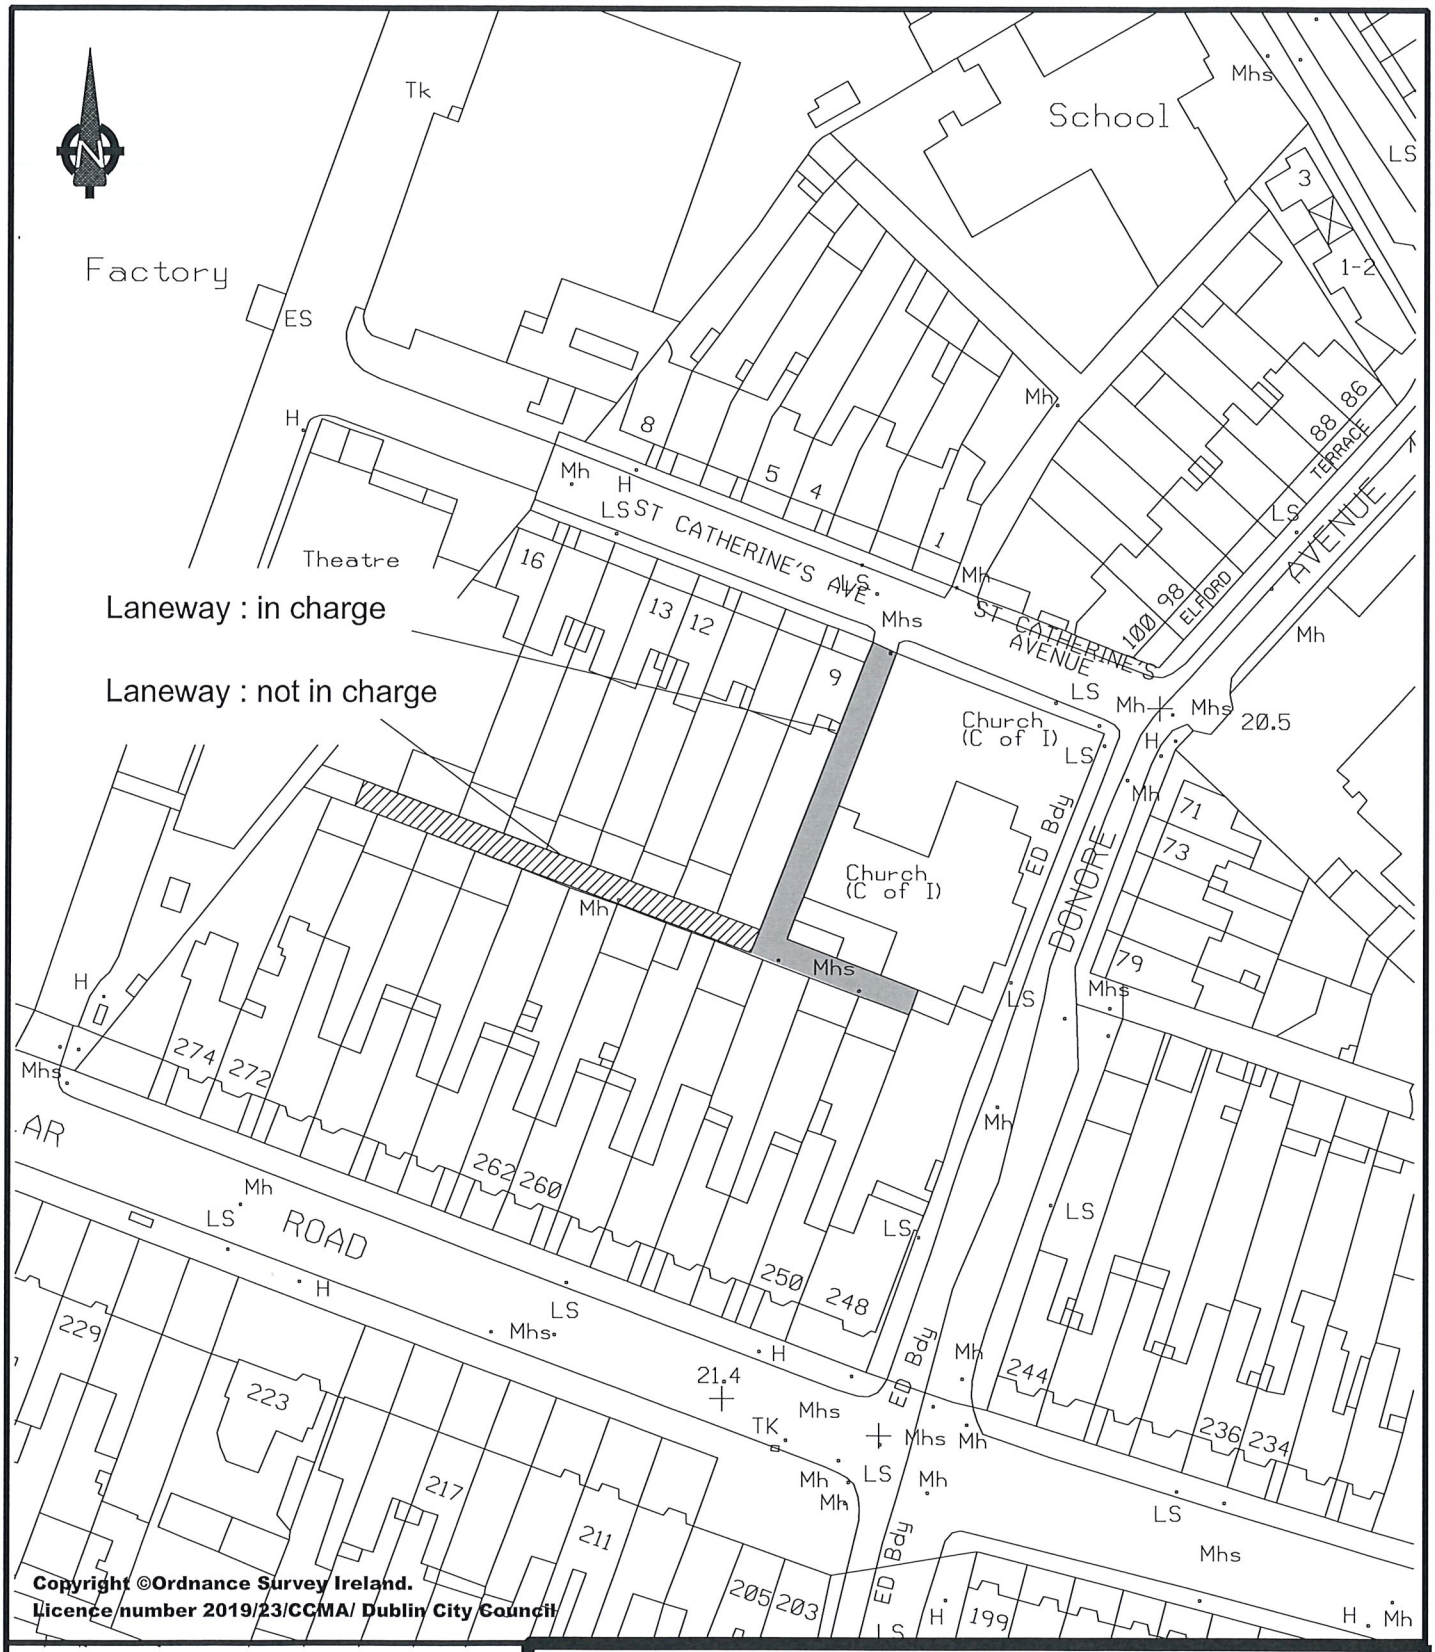

Comhairle Cathrach Bhaile Átha Cliath
Dublin City Council

ENVIRONMENT & TRANSPORTATION DEPARTMENT,

CIVIC OFFICES,

WOOD QUAY, DUBLIN 8.

Laneways at St Catherine's Avenue

ROADS MAINTENANCE DIVISION

R.M. 37683

Dr John W. Flanagan CEng FIEI FICE
City Engineer

C.A.D. BY	DATE	REVISED	SCALE
	25/06/2021	//20	1:1000