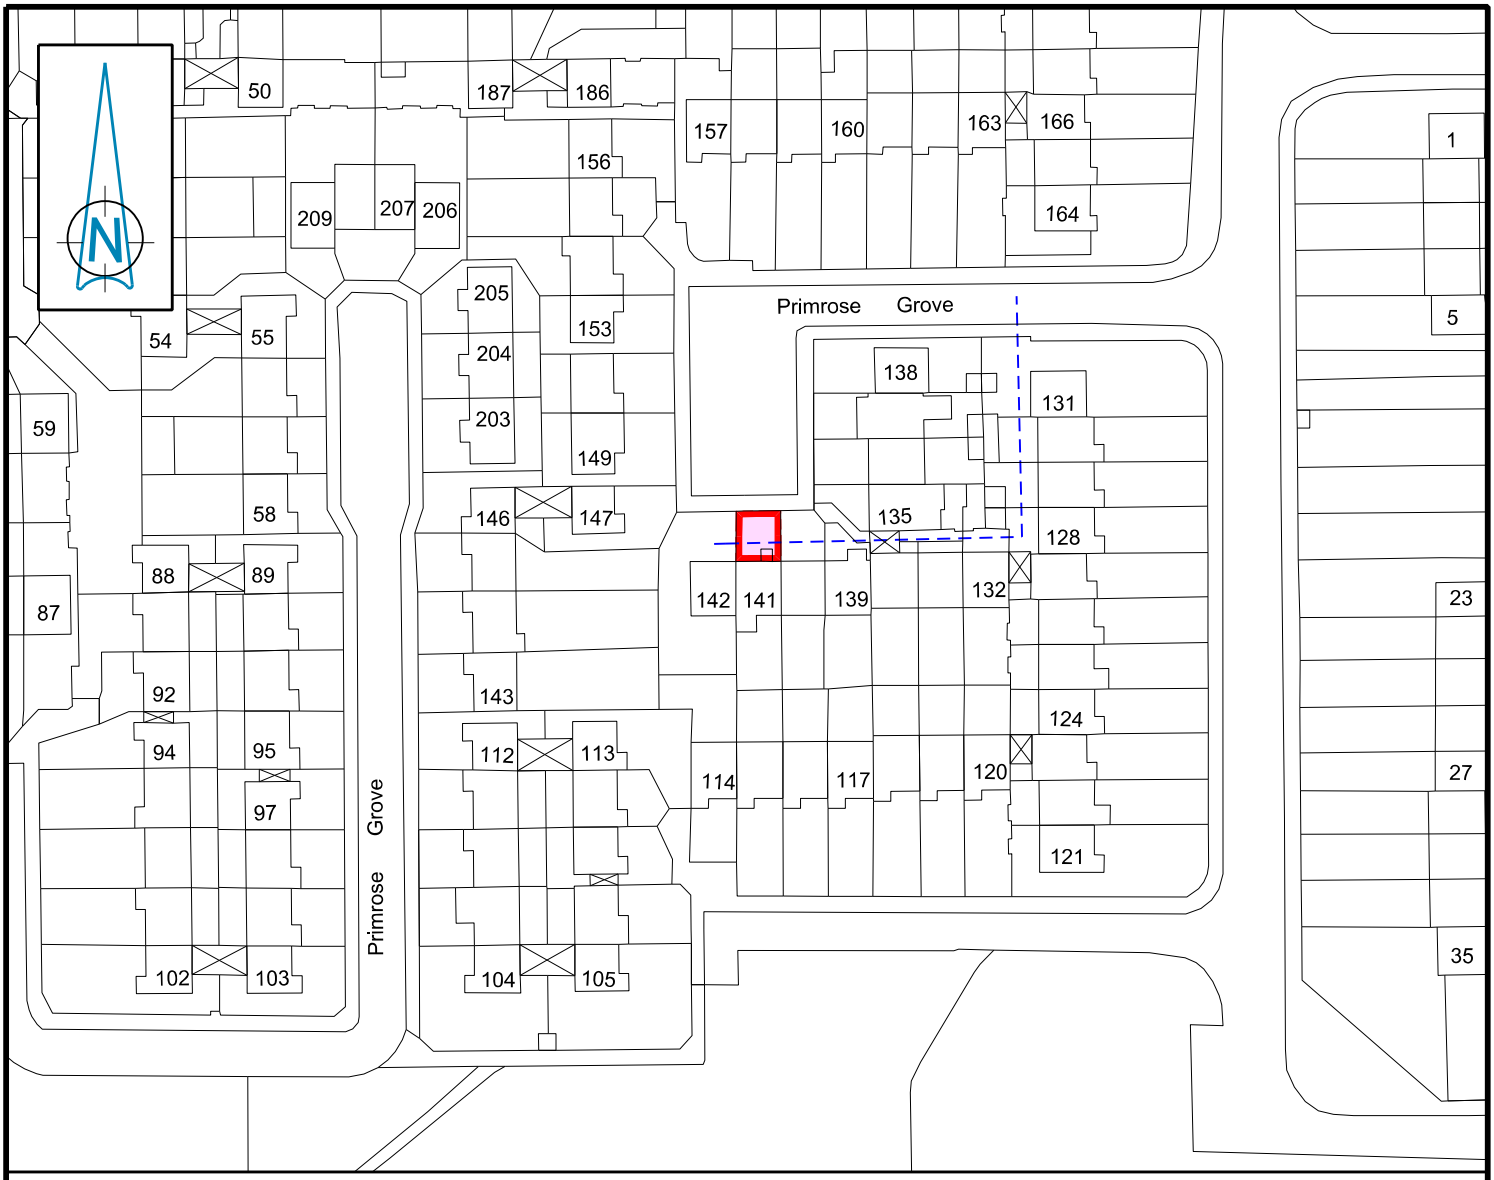

PRIMROSE GROVE - No. 141

Dublin City Council to Jennifer and Karen Moore LPR in the Estate of Elizabeth Coughlan

Disposal of Fee Simple

Area: 40m²

Note: 6 inch Private Foul Drian shown thus - - - - - - - -

Comhairle Cathrach Bhaile Átha Cliath
Dublin City Council

An Roinn Comhshaoil agus Iompair
Rannán Suirbhéireachta agus Léarscáilithe
Environment and Transportation Department
Survey and Mapping Division

O.S REF	SCALE
3133-01	1:1000
DATE	**SURVEYED / PRODUCED BY**
04-07-2017	T. Curran

	INDEX No	FOLDER No	CODE	DWG No	REV
FILE NO	SM-2017-0415-_0204- C3 - 001 - A.dgn				

JOHN W. FLANAGAN
PhD CEng Eur Ing FIEI FICE
ACTING CITY ENGINEER

THIS MAP IS CERTIFIED TO BE COMPUTER GENERATED BY DUBLIN CITY COUNCIL FROM ORDNANCE SURVEY DIGITAL MAPBASE

SURVEY, MAPPING AND RELATED RESEARCH APPROVED

APPROVED _____
THOMAS CURRAN
ACTING MANAGER LAND SURVEYING & MAPPING
DUBLIN CITY COUNCIL

INDEX No.
SM-2017-0415

OSi data : © Ordnance Survey Ireland. All rights reserved. Licence Number 2015 /22/CCMA/ Dublin City Council