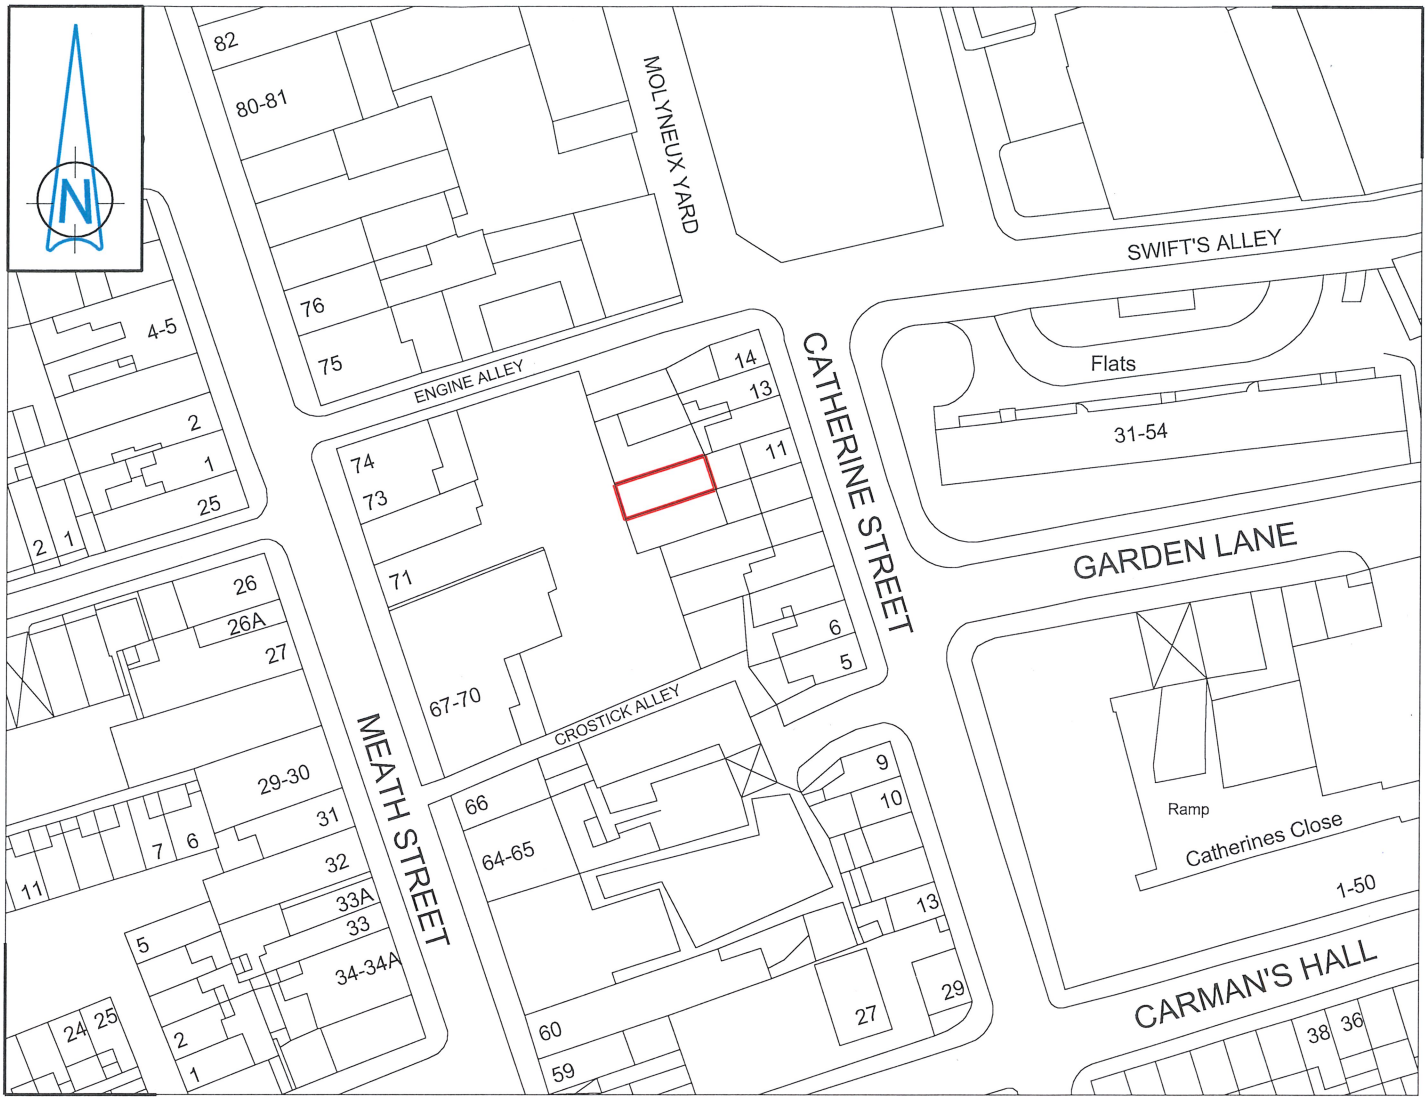

CATHERINE STREET - No. 11

Lands at rear

Dublin City Council to Gerard Reid

Disposal of Fee Simple

Area: 60m²

Comhairle Cathrach Bhaile Átha Cliath
Dublin City Council

An Roinn Comhshaoil agus Iompair
Rannán Suirbhéireachta agus Léarscáilithe
Environment and Transportation Department
Survey and Mapping Division

O.S REF	SCALE
3263-14	1:1000
DATE	**SURVEYED / PRODUCED BY**
12-10-2018	T. Curran

	INDEX No	FOLDER No	CODE	DWG No	REV
FILE NO	SM-2018-0658-_0204- C3 - 001 - A.dgn				

Dr JOHN W. FLANAGAN
CEng FIEI FICE
CITY ENGINEER

THIS MAP IS CERTIFIED TO BE COMPUTER GENERATED BY DUBLIN CITY COUNCIL FROM ORDNANCE SURVEY DIGITAL MAPBASE

SURVEY, MAPPING AND RELATED RESEARCH APPROVED

APPROVED Tony Curran 15/10/2018
THOMAS CURRAN
ACTING MANAGER LAND SURVEYING & MAPPING
DUBLIN CITY COUNCIL

INDEX No.
SM-2018-0658

OSi data : © Ordnance Survey Ireland. All rights reserved. Licence Number 2018 /23/CCMA/ Dublin City Council