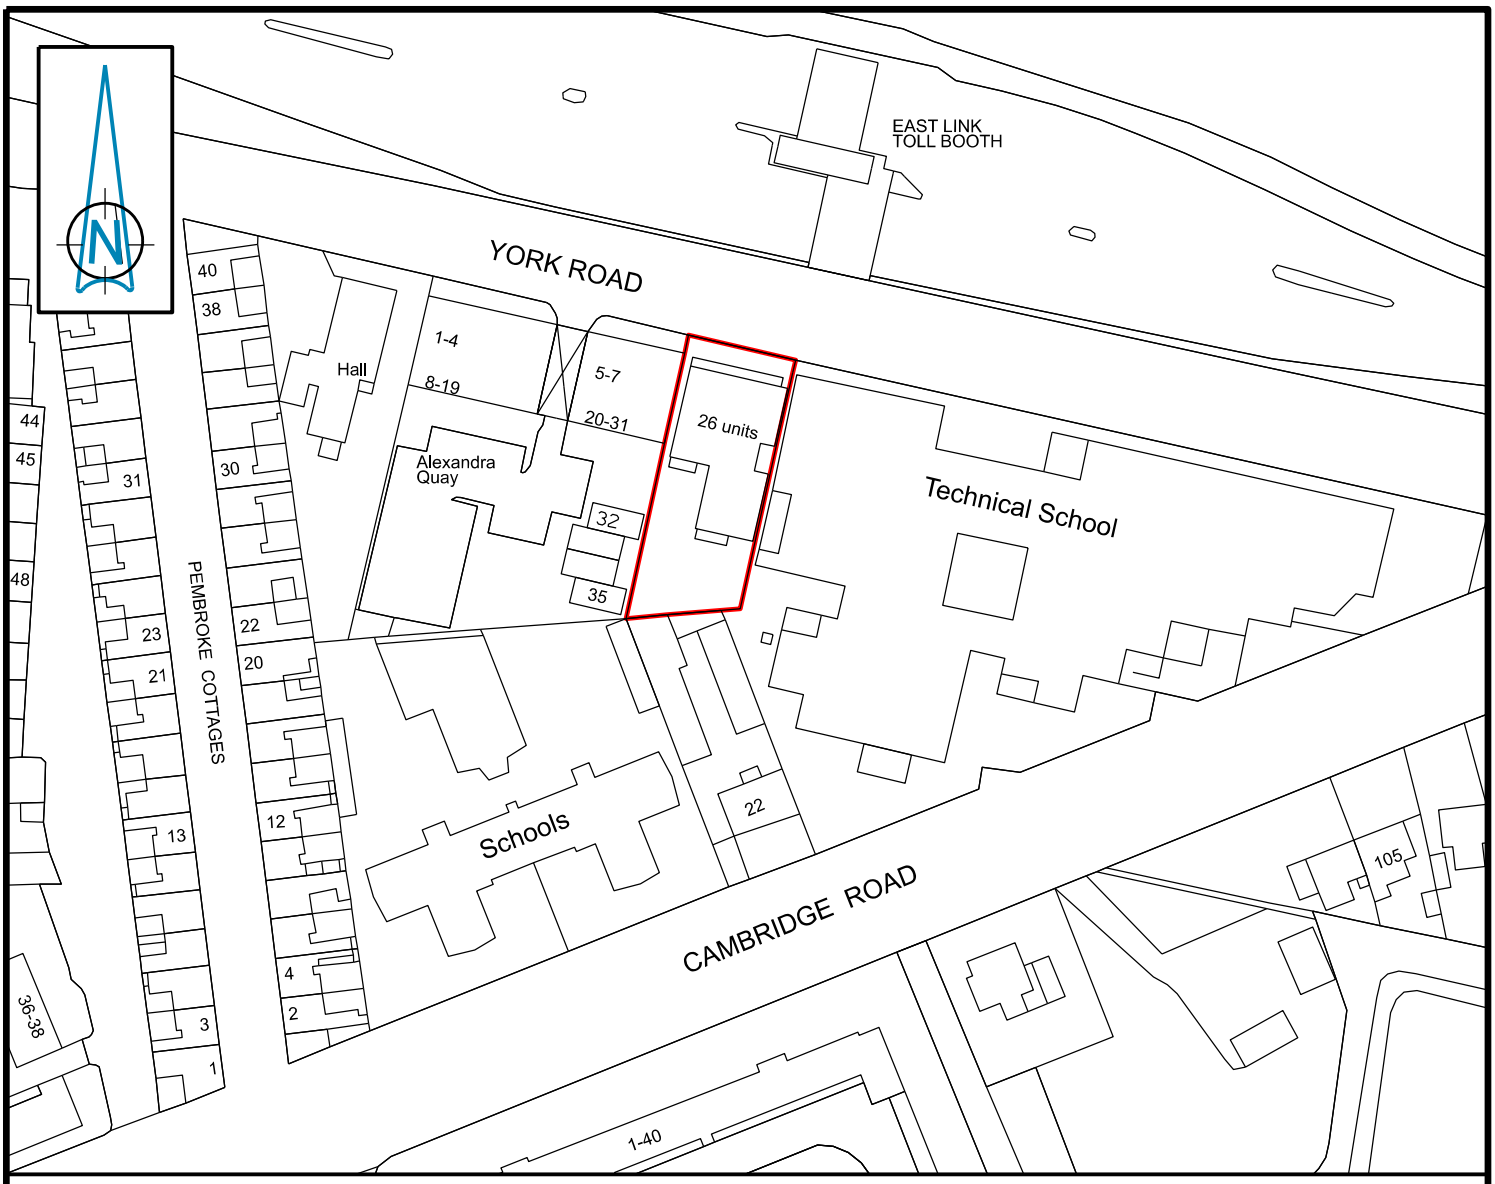

DODDER HOUSE (26 Units)

11,11A and 12A York Road, Ringsend.

Map for naming and numbering purposes

Original Site Boundary shown thus

FLOOR	APARTMENT NUMBERS
Ground	G01 - G03 3 Units
First	101 - 104 4 Units
Second	201 - 204 4 Units
Third	301- 304 4 Units
Fourth	401 - 404 4 Units
Fifth	501 - 504 4 Units
Sixth	601 - 603 3 Units

Comhairle Cathrach Bhaile Átha Cliath
Dublin City Council

An Roinn Comhshaoil agus Iompair
Rannán Suirbhéireachta agus Léarscáilithe
Environment and Transportation Department
Survey and Mapping Division

O.S REF	SCALE
3264-08	1:1000
DATE	**SURVEYED / PRODUCED BY**
09-12-2022	A-M Murphy

	INDEX No	DWG No	REV
FILE NO	F:\SM-2022-0605 - 001 - A.dgn		

Dr JOHN W. FLANAGAN
CEng FIEI FICE
CITY ENGINEER

THIS MAP IS CERTIFIED TO BE COMPUTER GENERATED BY DUBLIN CITY COUNCIL FROM ORDNANCE SURVEY DIGITAL MAPBASE

SURVEY, MAPPING AND RELATED RESEARCH APPROVED

APPROVED _____
THOMAS CURRAN
ACTING MANAGER LAND SURVEYING & MAPPING
DUBLIN CITY COUNCIL

INDEX No.
SM-2022-0605

OSi data : © Ordnance Survey Ireland. All rights reserved. Licence Number 2022 /23/CCMA/ Dublin City Council