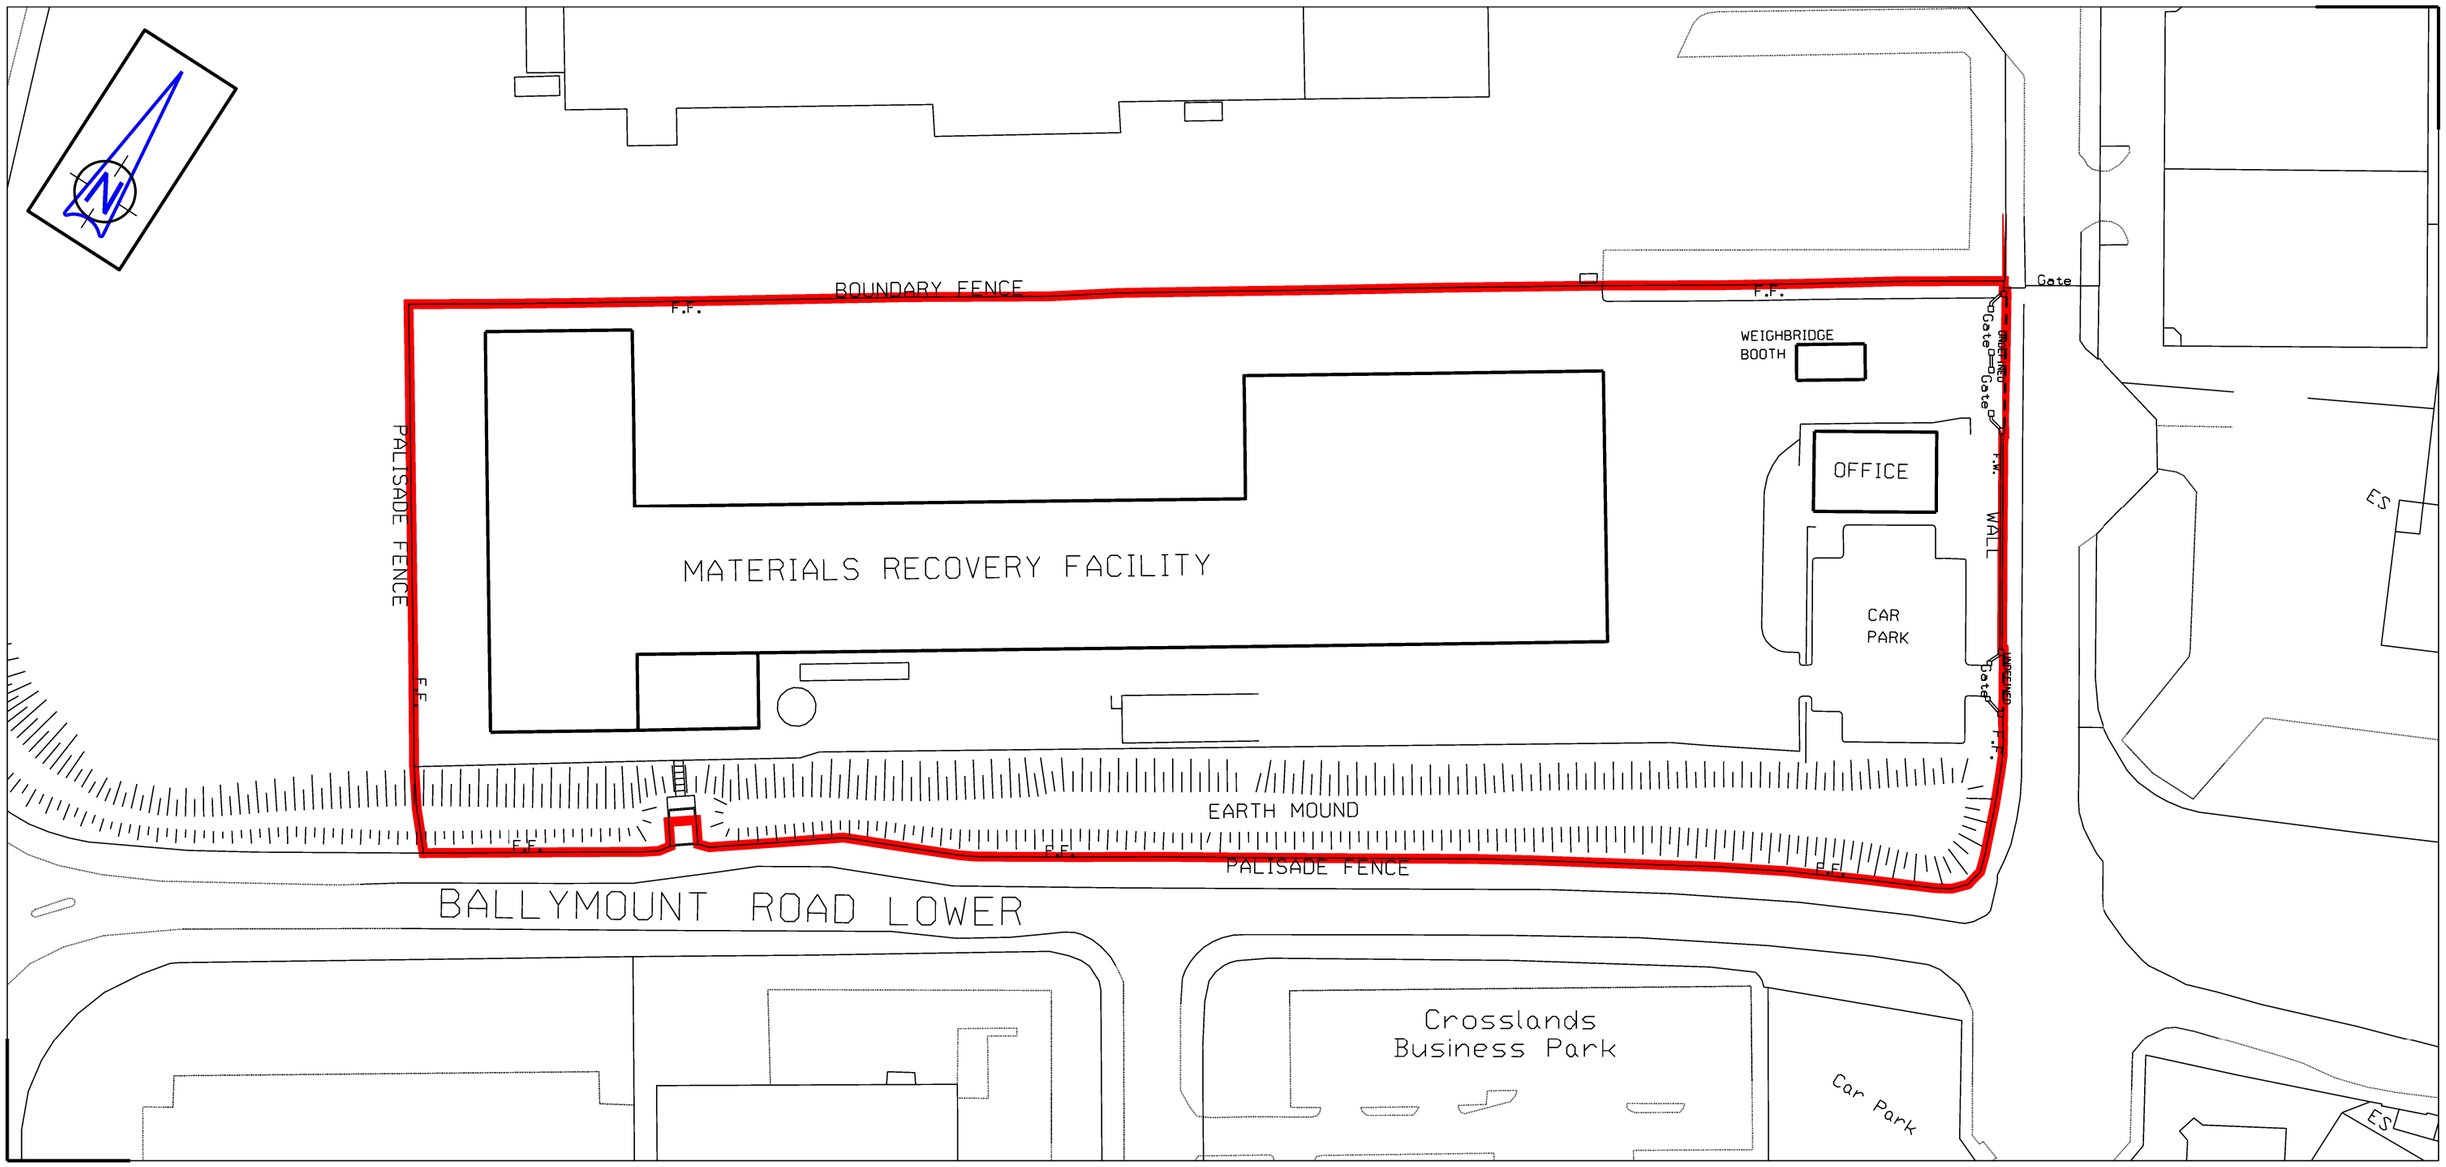

Materials Recovery Facility
Ballymount Road Lower

Dublin City Council to Irish Packaging Recycling Unlimited Company
Map for 6 Year Lease

Boundary shown thus:

Notes: F.F. denotes Face of Fence on side indicated
F.W. denotes Face of Wall of side indicated

Comhairle Cathrach Bhaile Átha Cliath
Dublin City Council

An Roinn Comhshaoil agus Iompair
Rannán Suirbhéireachta agus Léarscáilithe
Environment and Transportation Department
Survey and Mapping Division

O.S REF	SCALE
3198-17	1:1000 @ A3
DATE	SURVEYED / PRODUCED BY
27-09-23	E Ging

	INDEX No	DWG No	REV
FILE NO	F:\SM-2023-0585 - 001 - A.dgn		

Dr JOHN W. FLANAGAN
CEng FIEI FICE
CITY ENGINEER

THIS MAP IS CERTIFIED TO BE COMPUTER GENERATED BY DUBLIN CITY COUNCIL FROM ORDNANCE SURVEY DIGITAL MAPBASE

SURVEY, MAPPING AND RELATED RESEARCH APPROVED

APPROVED _____
THOMAS CURRAN
ACTING MANAGER LAND SURVEYING & MAPPING
DUBLIN CITY COUNCIL

INDEX No.
SM-2023-0585

OSi data : © Ordnance Survey Ireland. All rights reserved. Licence Number 2023 /23/CCMA/ Dublin City Council