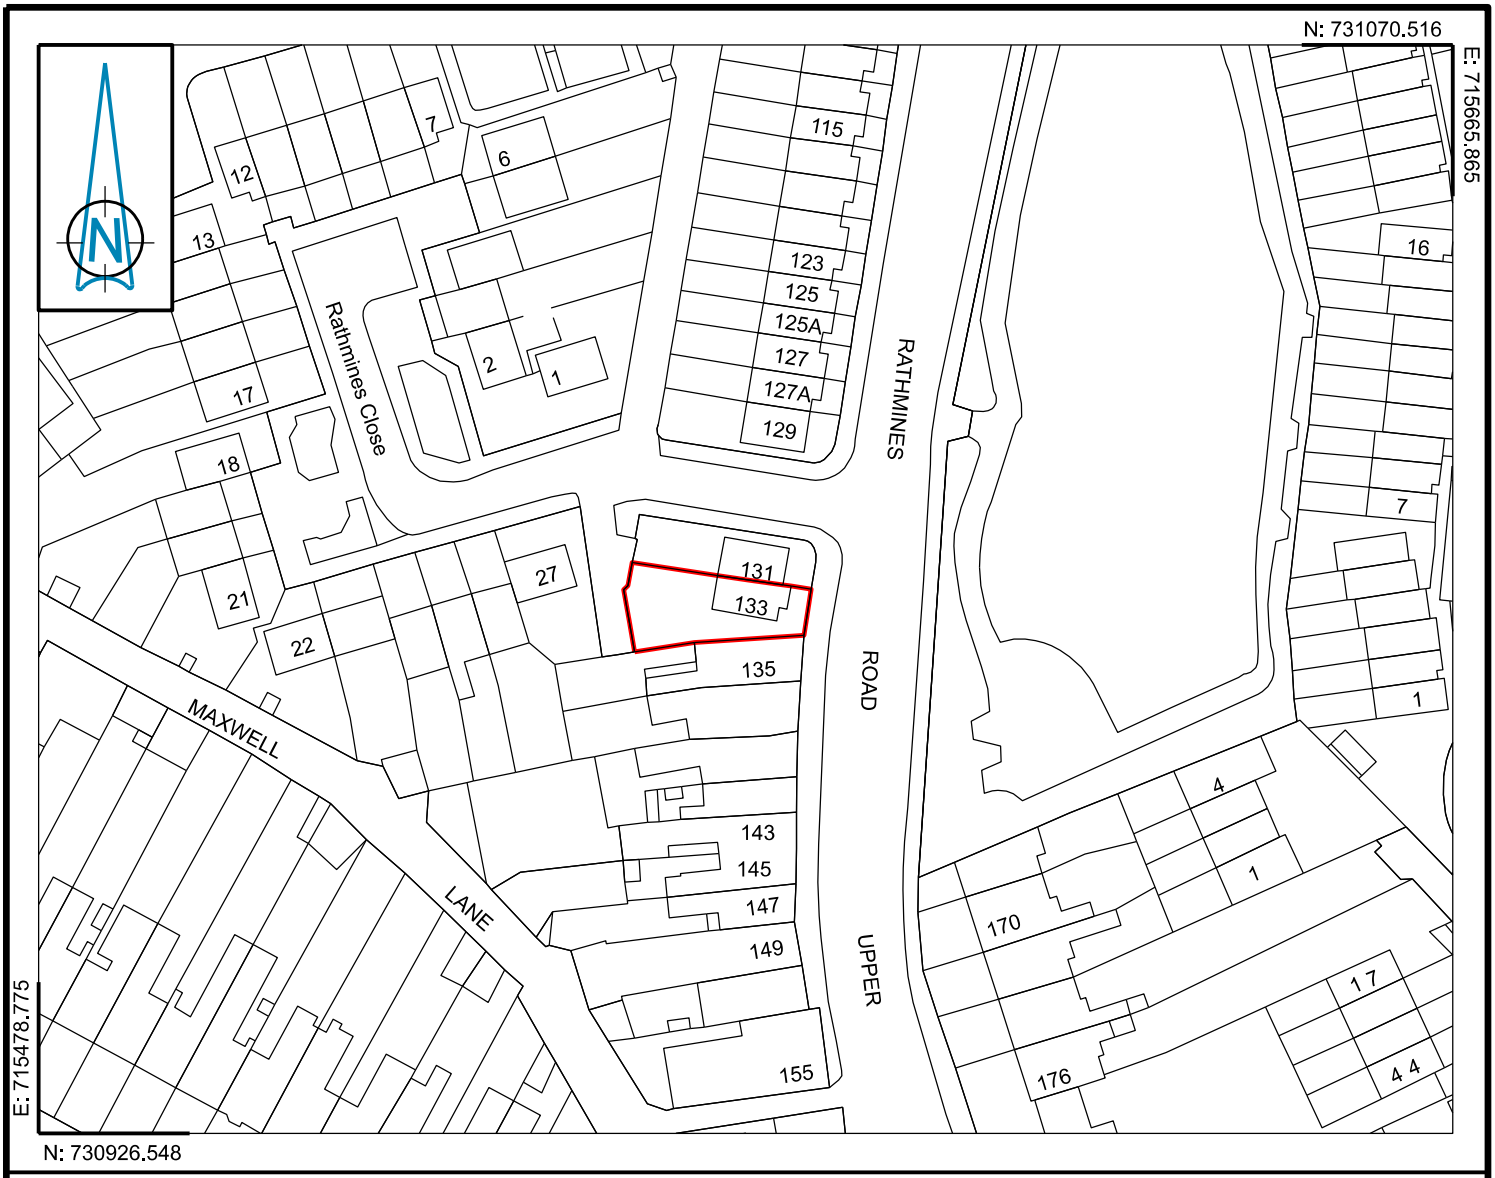

RATHMINES ROAD UPPER - No.133

Dublin City Council to Hail Housing

Grant of Lease

Comhairle Cathrach Bhaile Átha Cliath
Dublin City Council

An Roinn Comhshaoil agus Iompair
Rannán Suirbhéireachta agus Léarscáilithe
Environment and Transportation Department
Survey and Mapping Division

O.S REF	SCALE
3268-10	1:1000
DATE	**SURVEYED / PRODUCED BY**
10-12-2020	D.White

	INDEX No	DWG No	REV
FILE NO	F:\SM-2020-0434- 001 - A.dgn		

Dr JOHN W. FLANAGAN
CEng FIEI FICE
CITY ENGINEER

THIS MAP IS CERTIFIED TO BE COMPUTER GENERATED BY DUBLIN CITY COUNCIL FROM ORDNANCE SURVEY DIGITAL MAPBASE

SURVEY, MAPPING AND RELATED RESEARCH APPROVED

APPROVED _____
THOMAS CURRAN
ACTING MANAGER LAND SURVEYING & MAPPING
DUBLIN CITY COUNCIL

INDEX No.
SM-2020-0434

OSi data : © Ordnance Survey Ireland. All rights reserved. Licence Number 2020 /23/CCMA/ Dublin City Council